

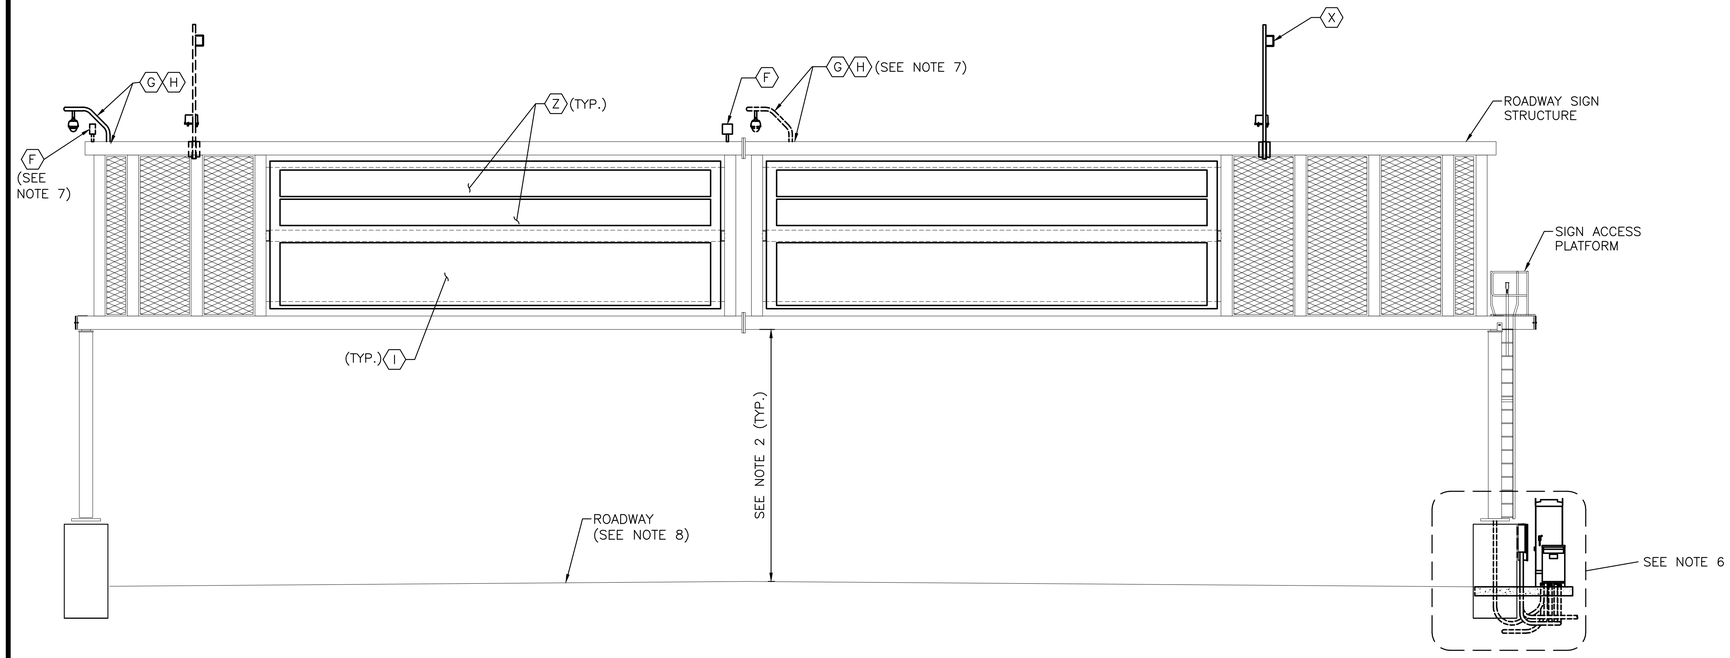



## FRONT ELEVATION
SCALE: 3/16" = 1'-0"

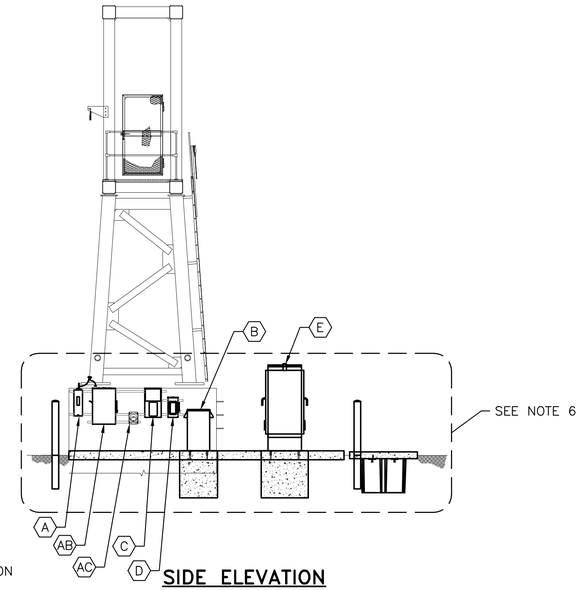


## SIDE ELEVATION
SCALE: 3/16" = 1'-0"

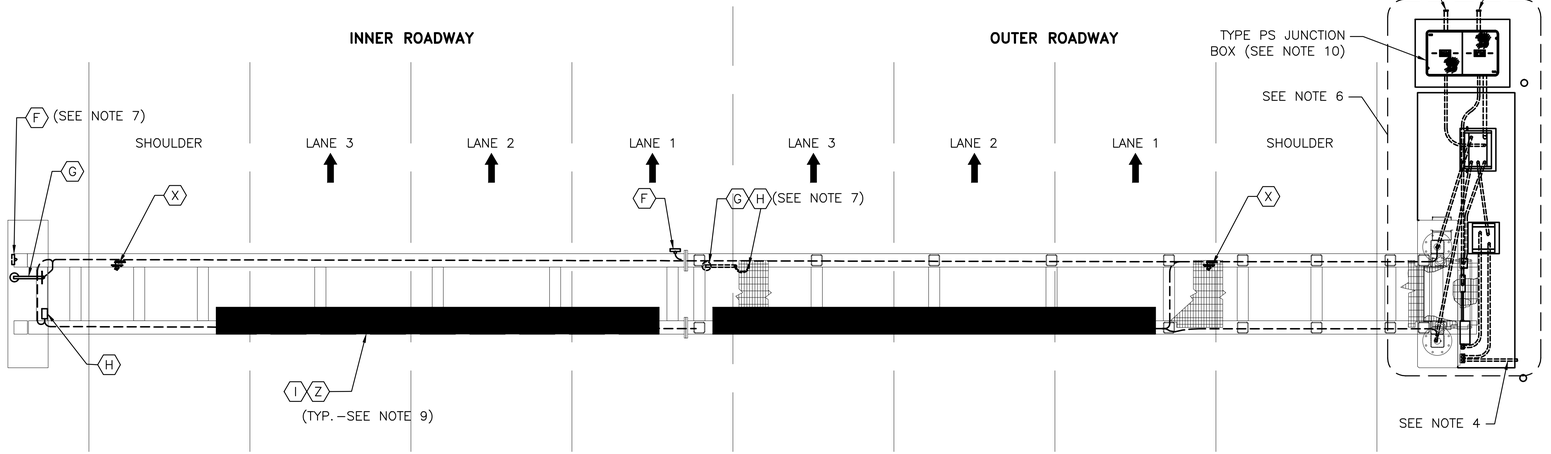


## PLAN
SCALE: 3/16" = 1'-0"




## NOTES:

1. FOR LEGEND, ABBREVIATIONS, AND CABLE AND CONDUIT SCHEDULES SEE STANDARD DRAWINGS ITS–37 AND ITS–38.
2. THE MINIMUM HEIGHT OF THE SIGN STRUCTURE TO THE ROADWAY SHALL BE AS SHOWN ON THE CM STANDARD DRAWINGS.
3. FOR INFORMATION ON THE WIDTH OF THE ROADWAY AND SHOULDERS SEE THE CONTRACT PLANS.
4. THE DIRECTION OF INCOMING SERVICE CABLES WILL VARY. SEE PLANS FOR DETAILS.
5. SEE STANDARD DRAWINGS ITS–43 AND ITS–44 FOR DETAILS OF THE ITS EQUIPMENT PLATFORM.
6. ITS EQUIPMENT PLATFORM TYPE 5 IS SHOWN ON THIS DRAWING, SEE STANDARD DRAWINGS ITS–43 AND ITS–44 FOR DETAILS. USE ITS EQUIPMENT PLATFORM TYPE 4 WHERE DIRECTED ON THE CONTRACT PLANS. FOR ITS EQUIPMENT PLATFORM TYPE 4 DETAILS SEE STANDARD DRAWINGS ITS–14 AND ITS–15.
7. CCTV CAMERA AND WAP SHALL BE INSTALLED IN AN ALTERNATE (NON–STANDARD) LOCATION AS DIRECTED ON THE PLANS OR BY THE ENGINEER.
8. INSTALL WTS IN ROADWAY AS SHOWN ON THE CONTRACT PLANS. SEE STANDARD DRAWINGS ITS–24 AND ITS–48 FOR DETAILS.
9. SEE STANDARD DRAWINGS CM–1 THRU CM–10 FOR HCMS OPENING SIZE ON THE SIGN STRUCTURE.
10. SEE STANDARD DRAWINGS ITS–28 FOR DETAILS ON THE TYPE PS JUNCTION BOX.
11. ITEMS SHOWN IN DASHED LINETYPE MAY VARY BY LOCATION. SEE CONTRACT PLANS FOR SPECIFIC INSTALLATION.
12. CONTRACTOR SHALL INSTALL GROUNDING LUG ON SIGN STRUCTURE AND GROUNDING WIRE/BOND JUMPER BETWEEN HCM/VMS AND SIGN STRUCTURE.
13. INSTALL CCTV IN PREFERRED LOCATION UNLESS DIRECTED BY ENGINEER TO INSTALL IN AN ALTERNATE LOCATION.

| | BY | DATE |
|---|---|---|
| MADE | EMG | 10/2013 |
| TRACED | MDC | 10/2013 |
| CHECKED | EMG | 10/2013 |
| SUPERVISED | ALB | 10/2013 |

0 ½ 1 2 3 4
ORIGINAL SIZE IN INCHES

| APP. | NO. | DATE | REVISION |
|---|---|---|---|
| | | | |
| | | | |
| | 0 | 11/2013 | ORIGINAL DRAWING |

NEW JERSEY TURNPIKE AUTHORITY
**NEW JERSEY TURNPIKE**
**HCMS MAINLINE DETAILS – 2**

HNTB 9 ENTIN ROAD, SUITE 202, PARSIPPANY, NJ 07054 – COA# 24GA28000700
ANTHONY L. BARTELLO
New Jersey Professional Engineer License No. GE 45842

STANDARD DRAWING ITS–40

ACAD FILE NAME: NJTA–SD ITS–40.dwg Layout: .Layout1

CONTRACT NO. SHEET NO. OF

MASTER FILE: "J:\NJTA\2012\03 Drawings\Roadway Plans\ITS\NJTA-SD ITS-40.dwg" LAST SAVED DATE: Nov 21, 2013 - 12:25 BY: MDelaney
PRINTED BY: MDelaney