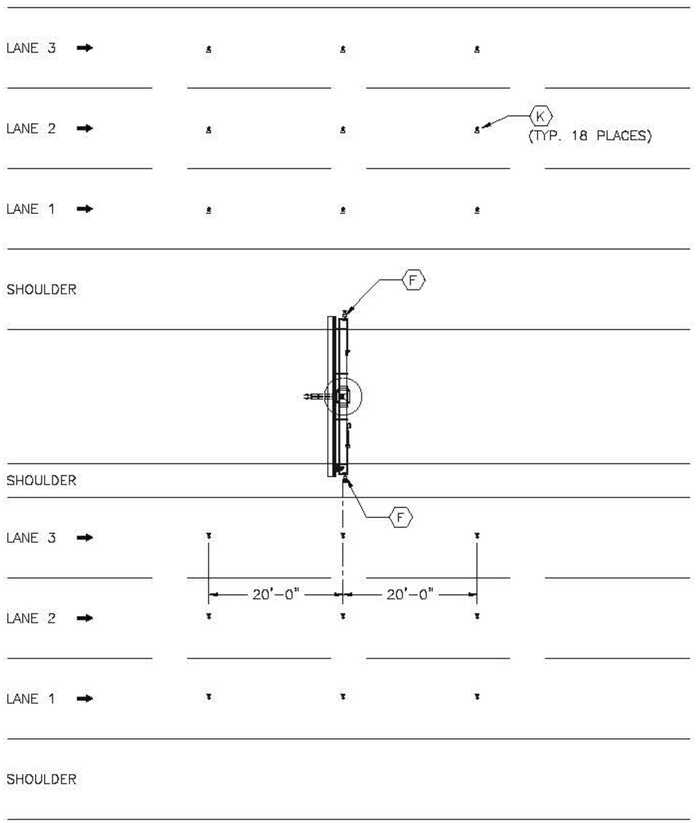


## BUTTERFLY – GENERAL SITE PLAN

SCALE: 3/32" = 1'-0"
(SEE NOTE 4)

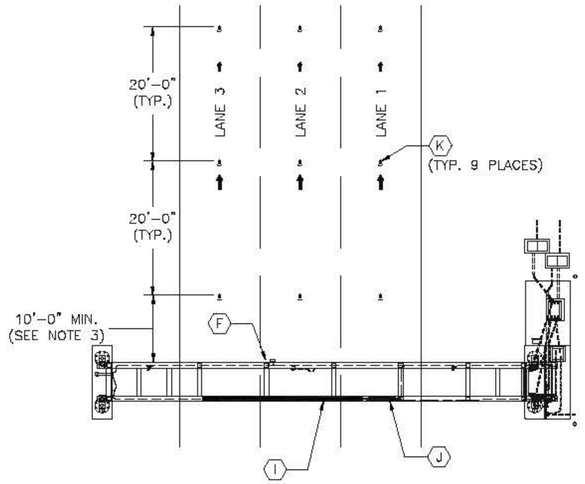


## SINGLE – GENERAL SITE PLAN

SCALE: 3/32" = 1'-0"
(SEE NOTE 4)

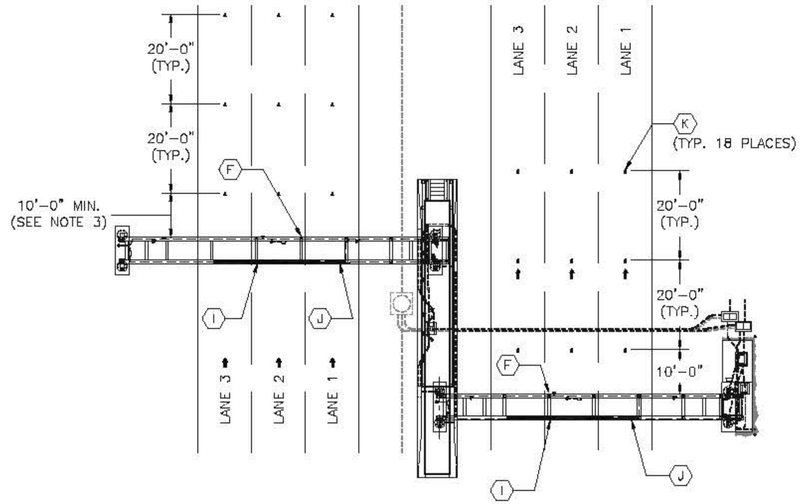


## DOUBLE – GENERAL SITE PLAN

SCALE: 1/16" = 1'-0"
(SEE NOTE 4)

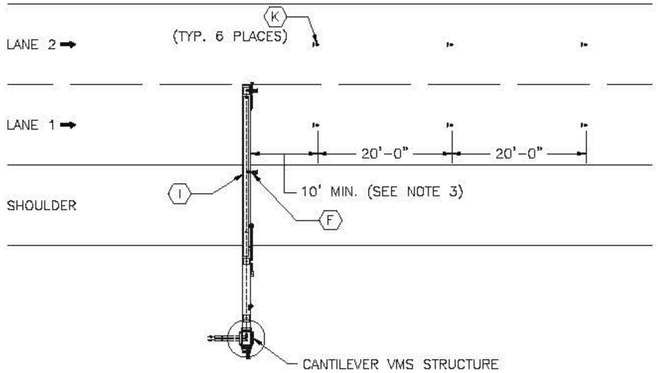


## CANTILEVER – GENERAL SITE PLAN

SCALE: 3/32" = 1'-0"
(SEE NOTE 4)

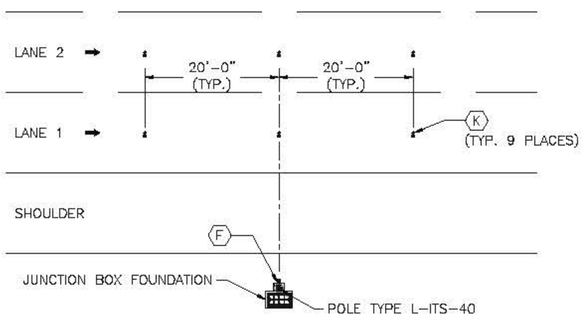


## POLE MOUNTED – GENERAL SITE PLAN

SCALE: 3/32" = 1'-0"
(SEE NOTE 4)

## NOTES:

1. FOR LEGEND, ABBREVIATIONS, AND CABLE AND CONDUIT SCHEDULES SEE STANDARD DRAWING ITS-01 AND ITS-02.
2. ACTUAL QUANTITY OF SENSORS INSTALLED WILL VARY DEPENDING ON ROADWAY. SEE THE CONTRACT PLANS FOR QUANTITY TO INSTALL. SENSORS SHALL BE INSTALLED ALONG THE CENTERLINE OF THE TRAVELED LANE.
3. THE NEAREST TRAFFIC SENSOR SHALL BE INSTALLED NO LESS THAN 10FT FROM SIGN STRUCTURES OR WAP.
4. ROADWAY AND LANE CONFIGURATIONS WILL VARY IN THE FIELD. SEE THE CONTRACT PLANS FOR DIMENSIONS OF LANES, SHOULDERS, AND MEDIAN.
5. LEFT HAND SIDED CANTILEVER TDS INSTALLATIONS SHALL MIRROR THAT OF RIGHT HAND SIDED CANTILEVER INSTALLATIONS AS SHOWN ON THIS PLAN.

| | BY | DATE |
|---|---|---|
| MADE | EMG | 08/2010 |
| TRACED | EMG | 08/2010 |
| CHECKED | MS | 08/2010 |
| SUPERVISED | ALB | 08/2010 |

0 ½ 1 2 3 4
ORIGINAL SIZE IN INCHES

| APP. | NO. | DATE | REVISION |
|---|---|---|---|
| | C | 10/2013 | CONFORMED DRAWING |

NEW JERSEY TURNPIKE AUTHORITY
**NEW JERSEY TURNPIKE**

TRAFFIC DETECTION STATION DETAILS – 2

HNTB 8 ENTIN ROAD, SUITE 202, PARSIPPANY, NJ 07054 – COA# 24GA28000700
ANTHONY L. BARTELLO
New Jersey Professional Engineer License No. GE 42848

STANDARD DRAWING ITS-25

ACAD FILE NAME: NJTA-SD ITS-25.dwg Layout: .Layout1

CONTRACT NO. SHEET NO. OF