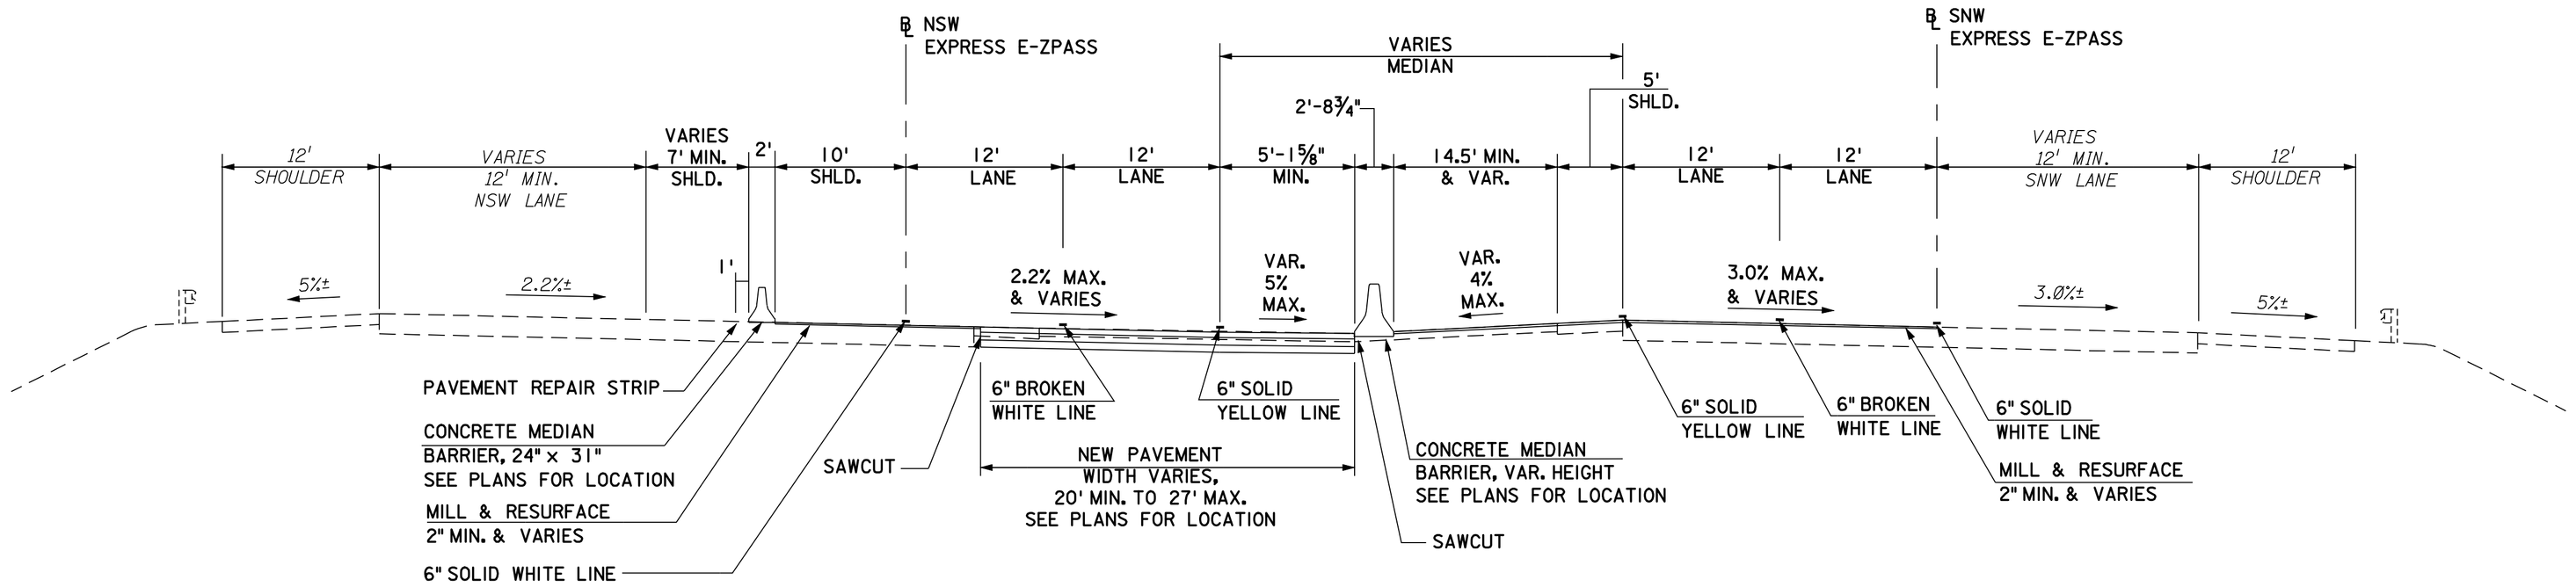

SUPERELEVATED SECTION

NSW STA. 105+30 TO NSW STA. 110+50
SNW STA. 105+00 TO SNW STA. 110+43

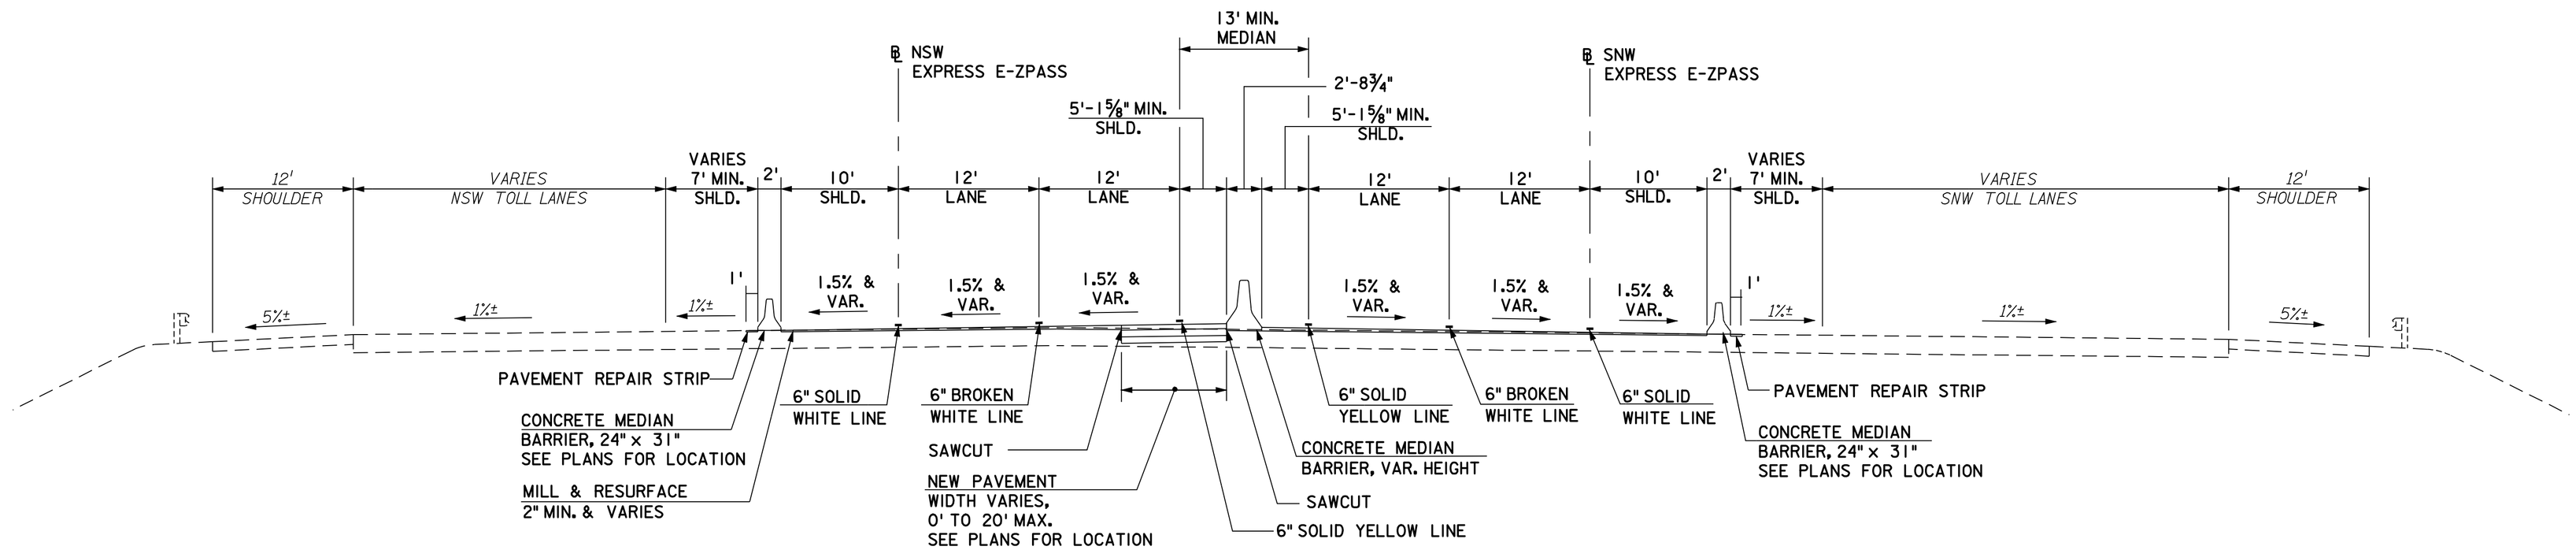

NORMAL SECTION

NSW STA. 93+27 TO NSW STA. 105+30
SNW STA. 93+29 TO SNW STA. 105+00

0 ½ 1 2 3 4

ORIGINAL SIZE IN INCHES

TYP-1 / TYP-2

NEW JERSEY TURNPIKE AUTHORITY

ROADWAY NAME

PROJECT DESCRIPTION

CONTRACT NO.

TYPICAL SECTION -1-

NAME OF CONSULTANT
ADDRESS
CERTIFICATE OF AUTHORIZATION NO. XXXXXXXXX

SCALE: NONE
DATE: MAY 2008

13
69

JOHN DOE
NEW JERSEY PROFESSIONAL ENGINEER LICENSE NO. XXXXXXXXXXX

FILE NAME: XXXX

No.	DATE	REVISION

	BY	DATE
MADE	XXX	XX-XX-XX
TRACED	XXX	XX-XX-XX
CHECKED	XXX	XX-XX-XX
SUPERVISED	X.XXXX	

No.	DATE	
0	5-08	ORIGINAL SHEET
		SAMPLE PLAN REVISION

SAMPLE PLAN SHEET NO. 13 OF 69