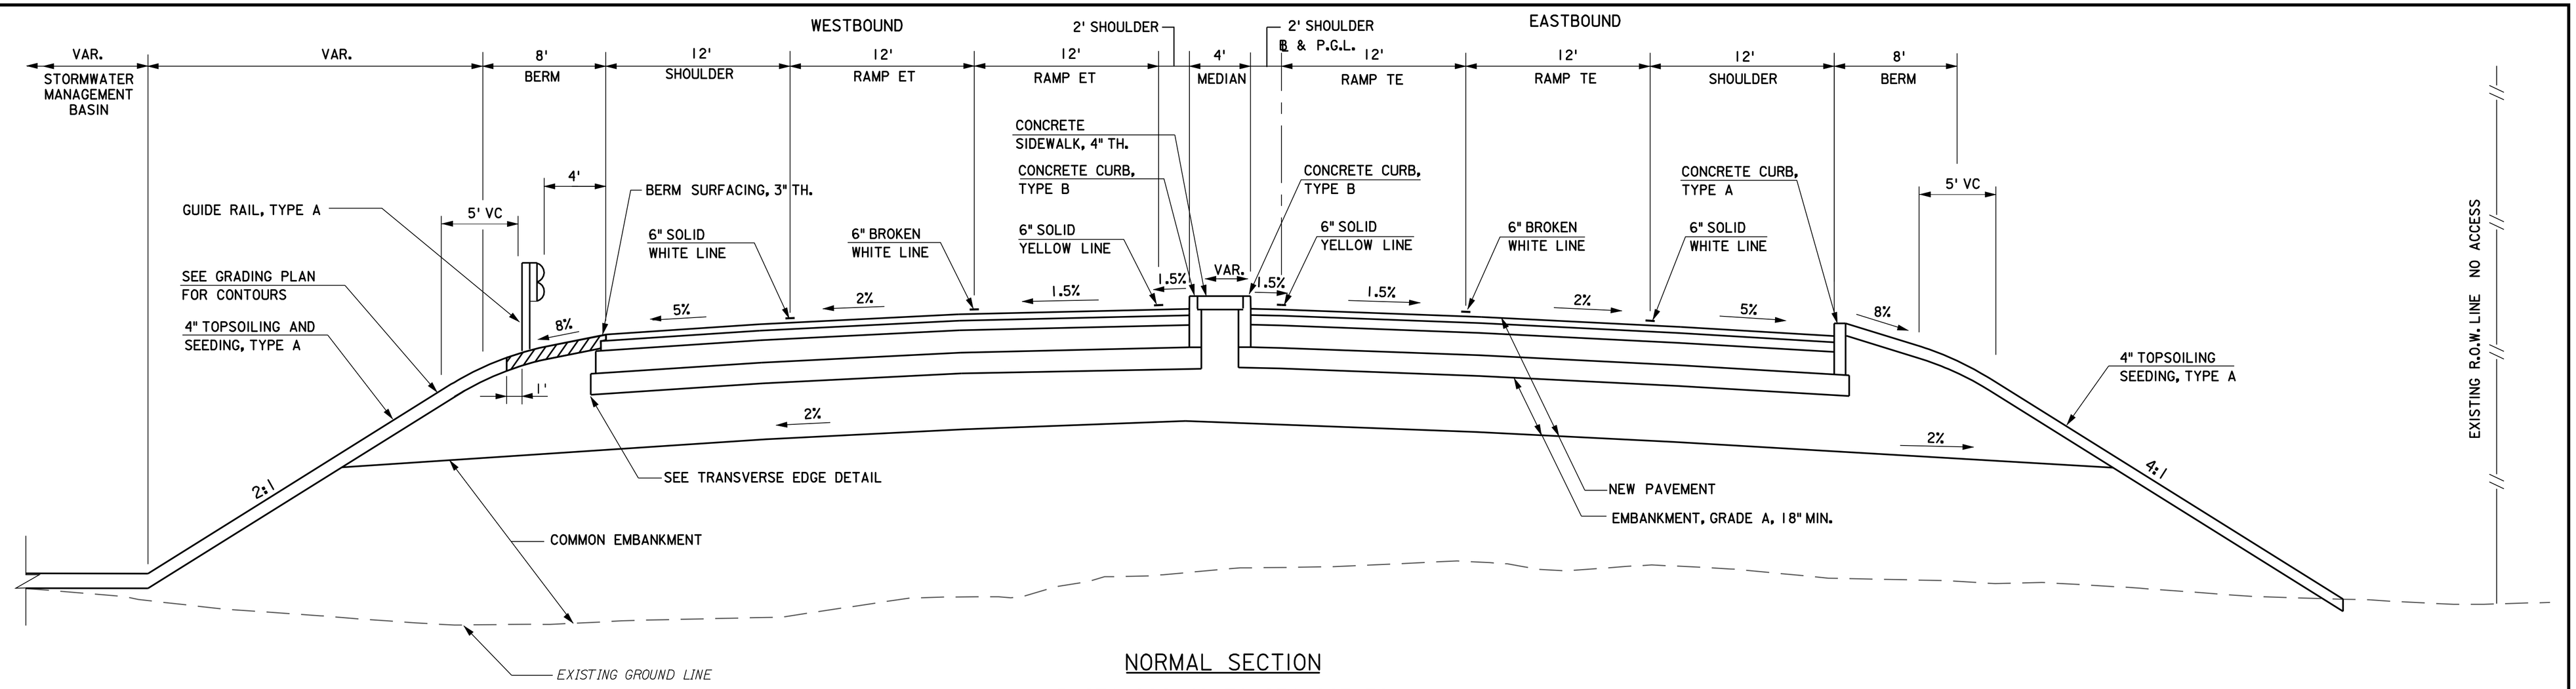

NORMAL SECTION

℄ STA. 206+40 TO STA. 207+36
RAMPS TE & ET

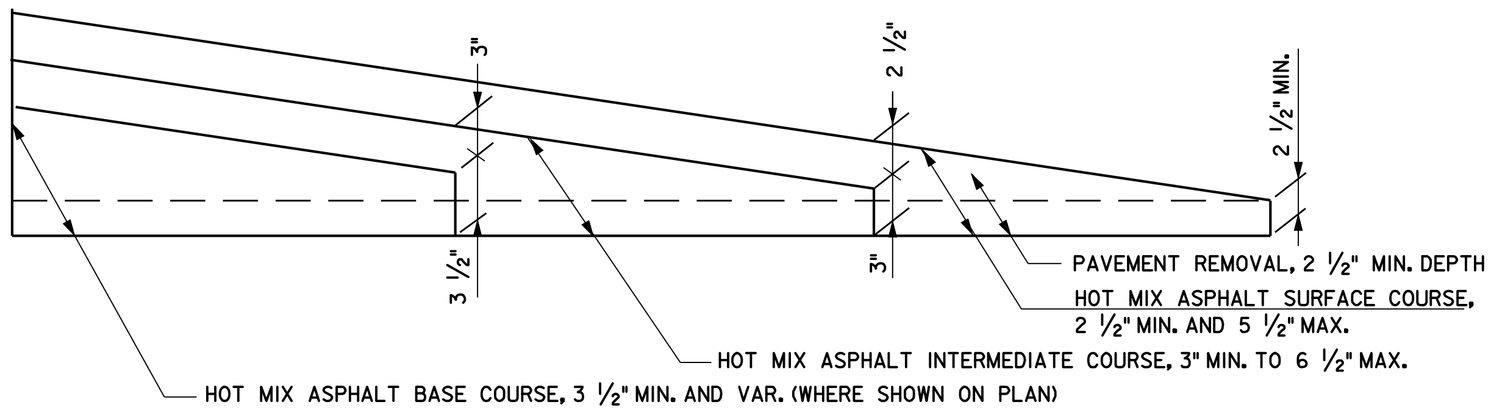

REMOVAL AND RESURFACING PAVEMENT DETAIL

NOTE

EMBANKMENT, GRADE A, TO BE A MINIMUM OF 18" DEEP UNDER ROADWAY. GRADE A MATERIAL IS TO BE DEEPER, IF NECESSARY, TO MAINTAIN A 2% MIN. GRADE OR TO MATCH TEMPLATE GRADE OF NEW PAVEMENT.

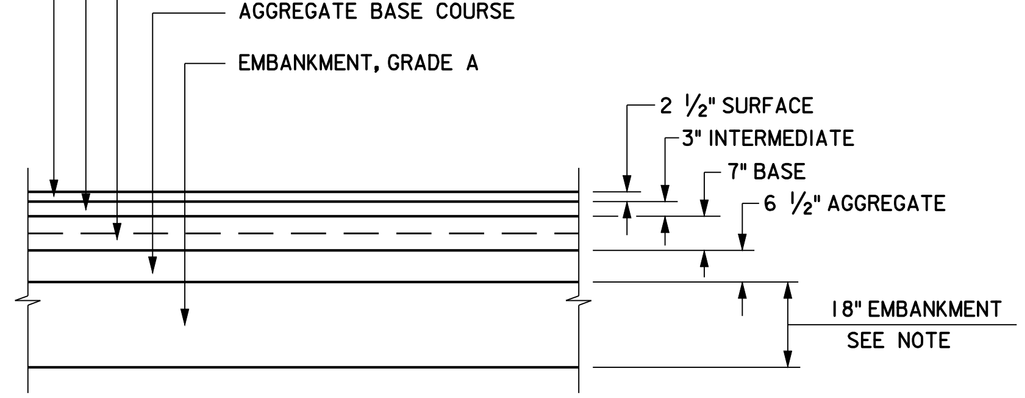

NEW PAVEMENT

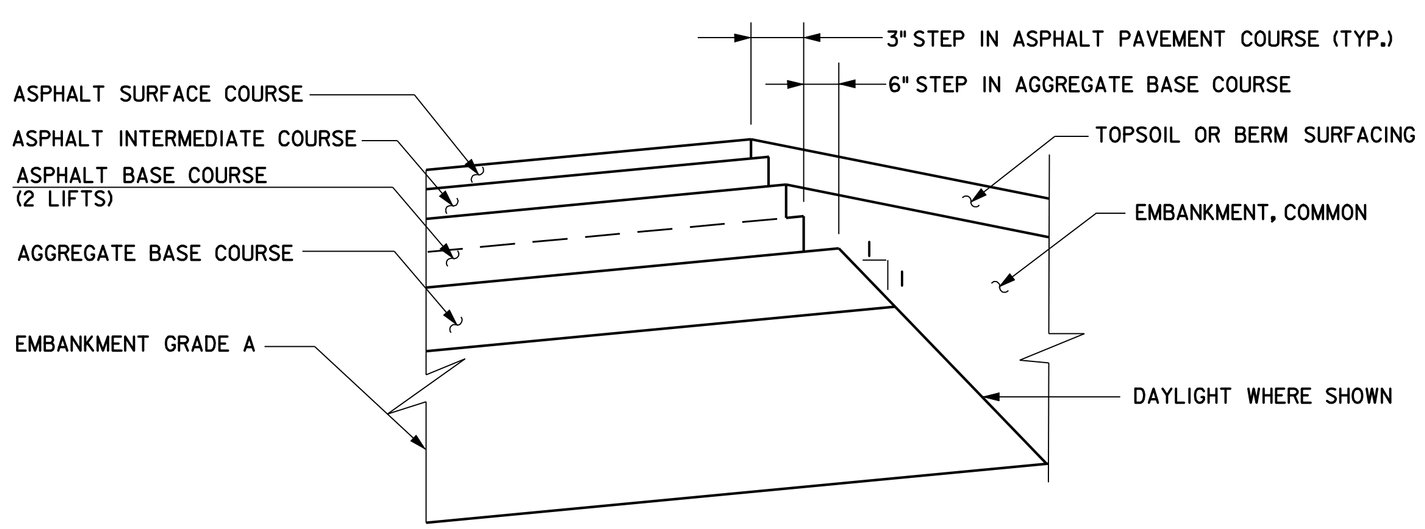

TRANSVERSE EDGE OF PAVING DETAIL - NO CURB

0 ½ 1 2 3 4
ORIGINAL SIZE IN INCHES

TYP-2 / TYP-2

NEW JERSEY TURNPIKE AUTHORITY

ROADWAY NAME

PROJECT DESCRIPTION

CONTRACT NO.

TYPICAL SECTION -2-

NAME OF CONSULTANT
ADDRESS
CERTIFICATE OF AUTHORIZATION NO. XXXXXXXXX

SCALE: NONE
DATE: MAY 2008

14
69

JOHN DOE
NEW JERSEY PROFESSIONAL ENGINEER LICENSE NO. XXXXXXXXXXX

FILE NAME: XXXX

No.	DATE	REVISION

	BY	DATE
MADE	XXX	XX-XX-XX
TRACED	XXX	XX-XX-XX
CHECKED	XXX	XX-XX-XX
SUPERVISED	X.XXXX	

No.	DATE	
0	5-08	ORIGINAL SHEET
		SAMPLE PLAN REVISION