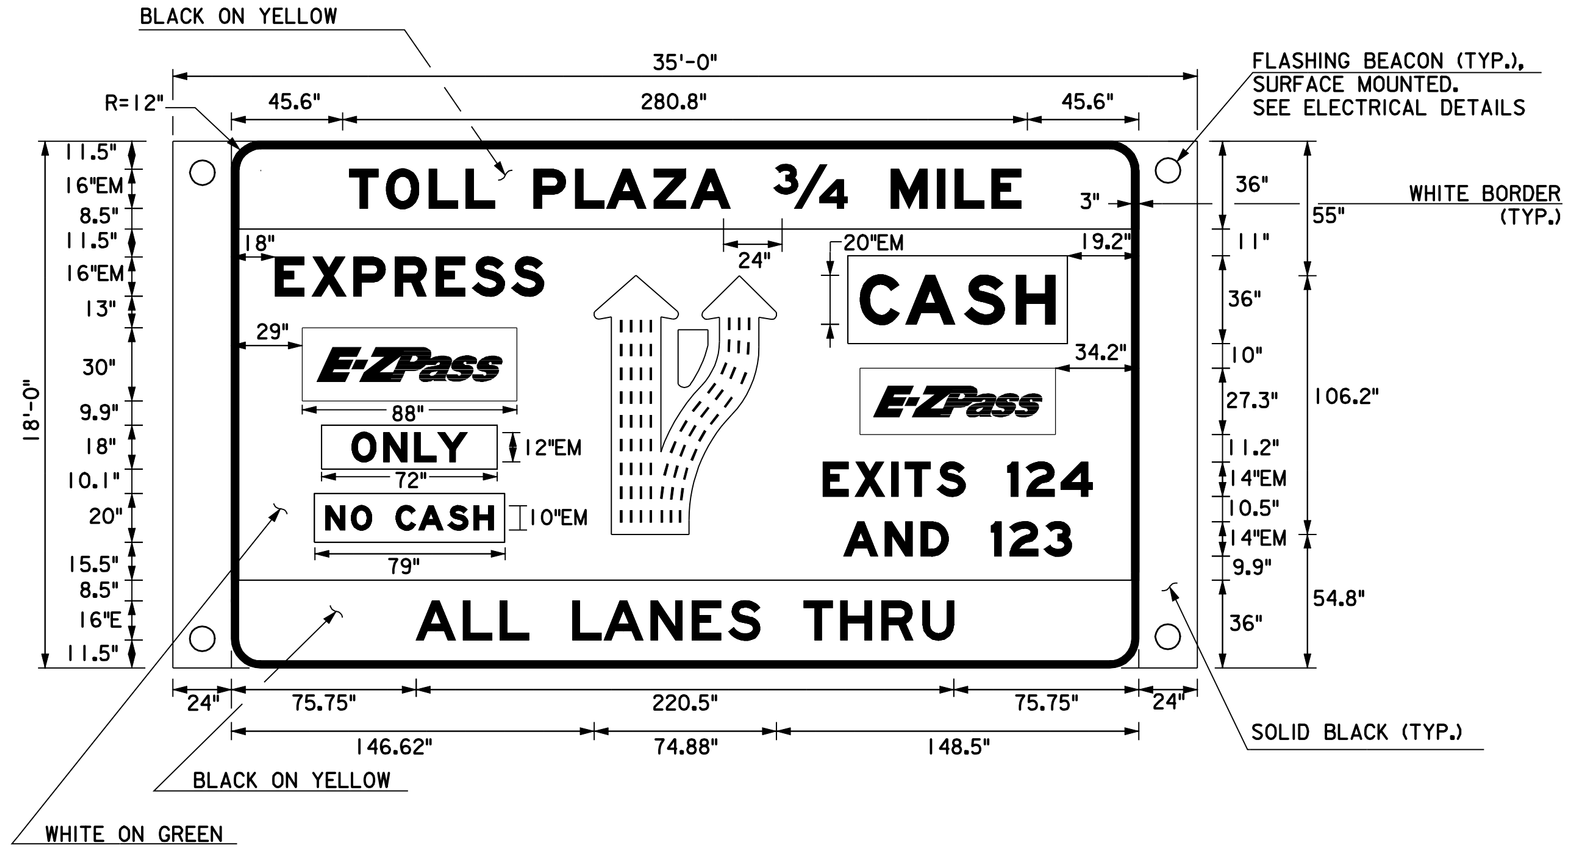

SIGN NO. 17

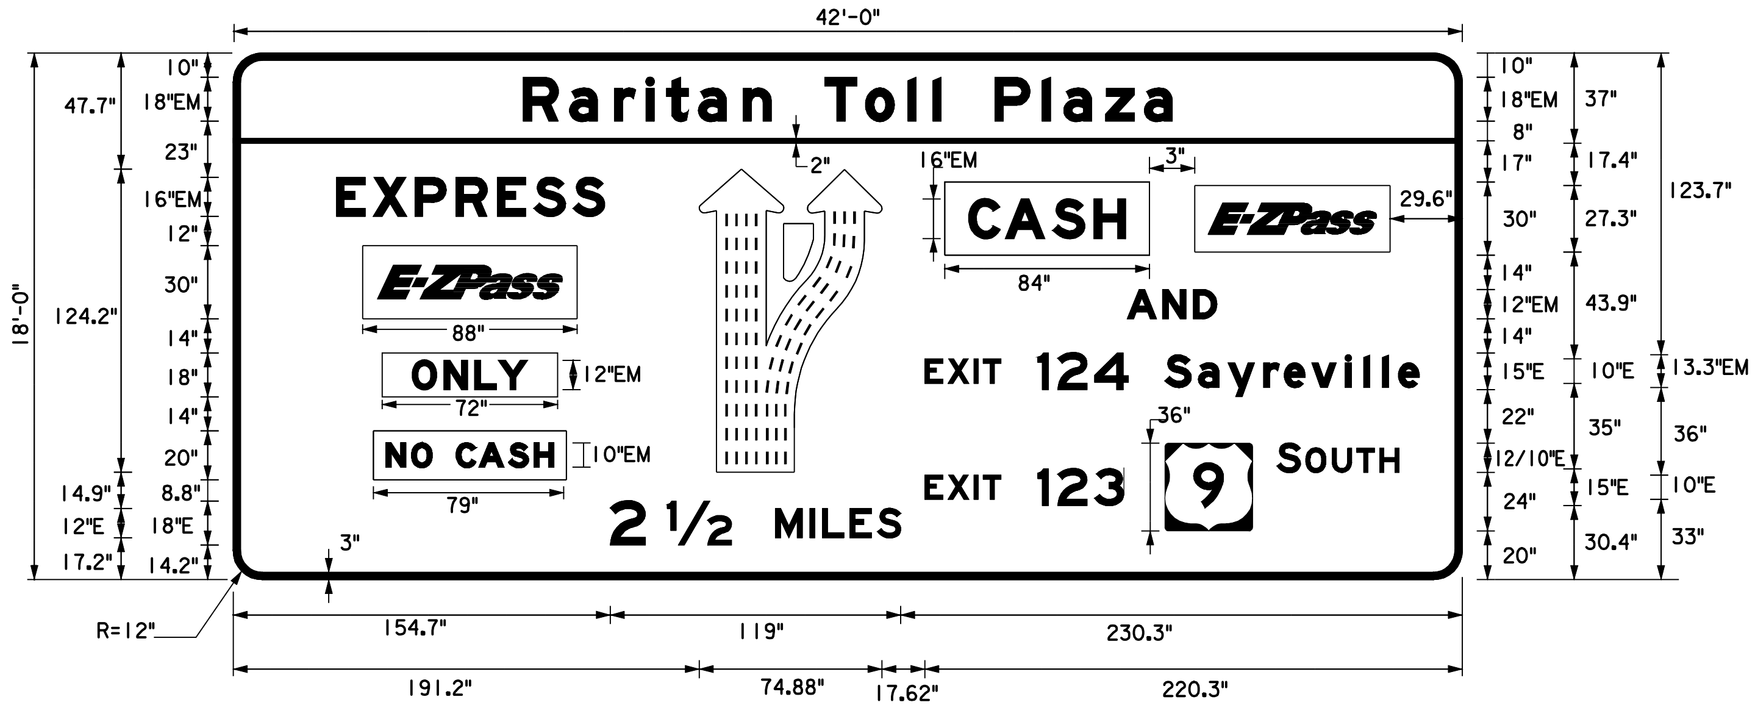

SIGN NO. 18

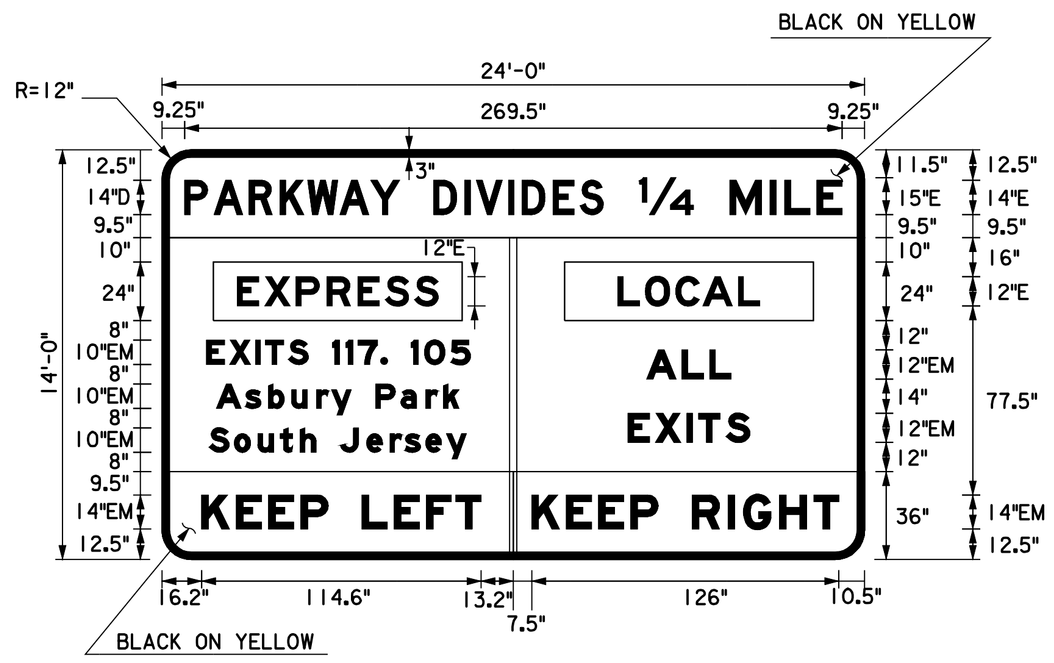

SIGN NO. 19

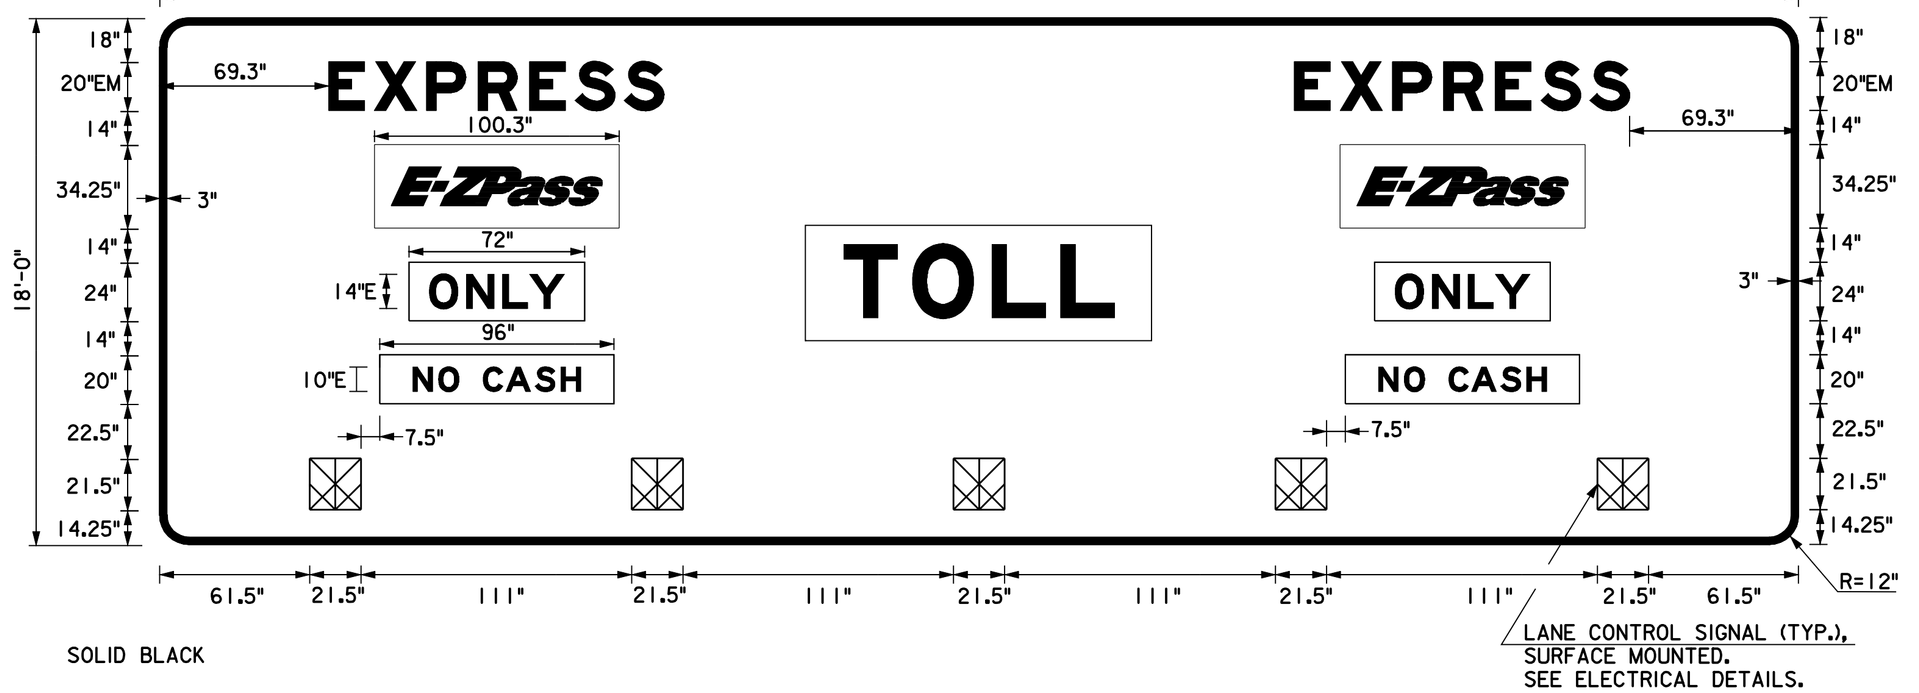

SIGN NO. 20

	BY	DATE
MADE	XXX	XX-XX-XX
TRACED	XXX	XX-XX-XX
CHECKED	XXX	XX-XX-XX
SUPERVISED	X.XXXX	

No.	DATE	REVISION
0	5-08	ORIGINAL SHEET
		SAMPLE PLAN REVISION

SS-3
SS-3

NEW JERSEY TURNPIKE AUTHORITY

ROADWAY NAME

PROJECT DESCRIPTION

CONTRACT NO.

SIGNING AND STRIPING
SIGN PANEL LAYOUT -1-

NAME OF CONSULTANT
ADDRESS
CERTIFICATE OF AUTHORIZATION NO. XXXXXXXXX

SCALE: 1/4" = 1'
DATE: MAY 2008

25
69

JOHN DOE
NEW JERSEY PROFESSIONAL ENGINEER LICENSE NO. XXXXXXXXXXX

FILE NAME: XXXX