MUNICIPALITY

COUNTY

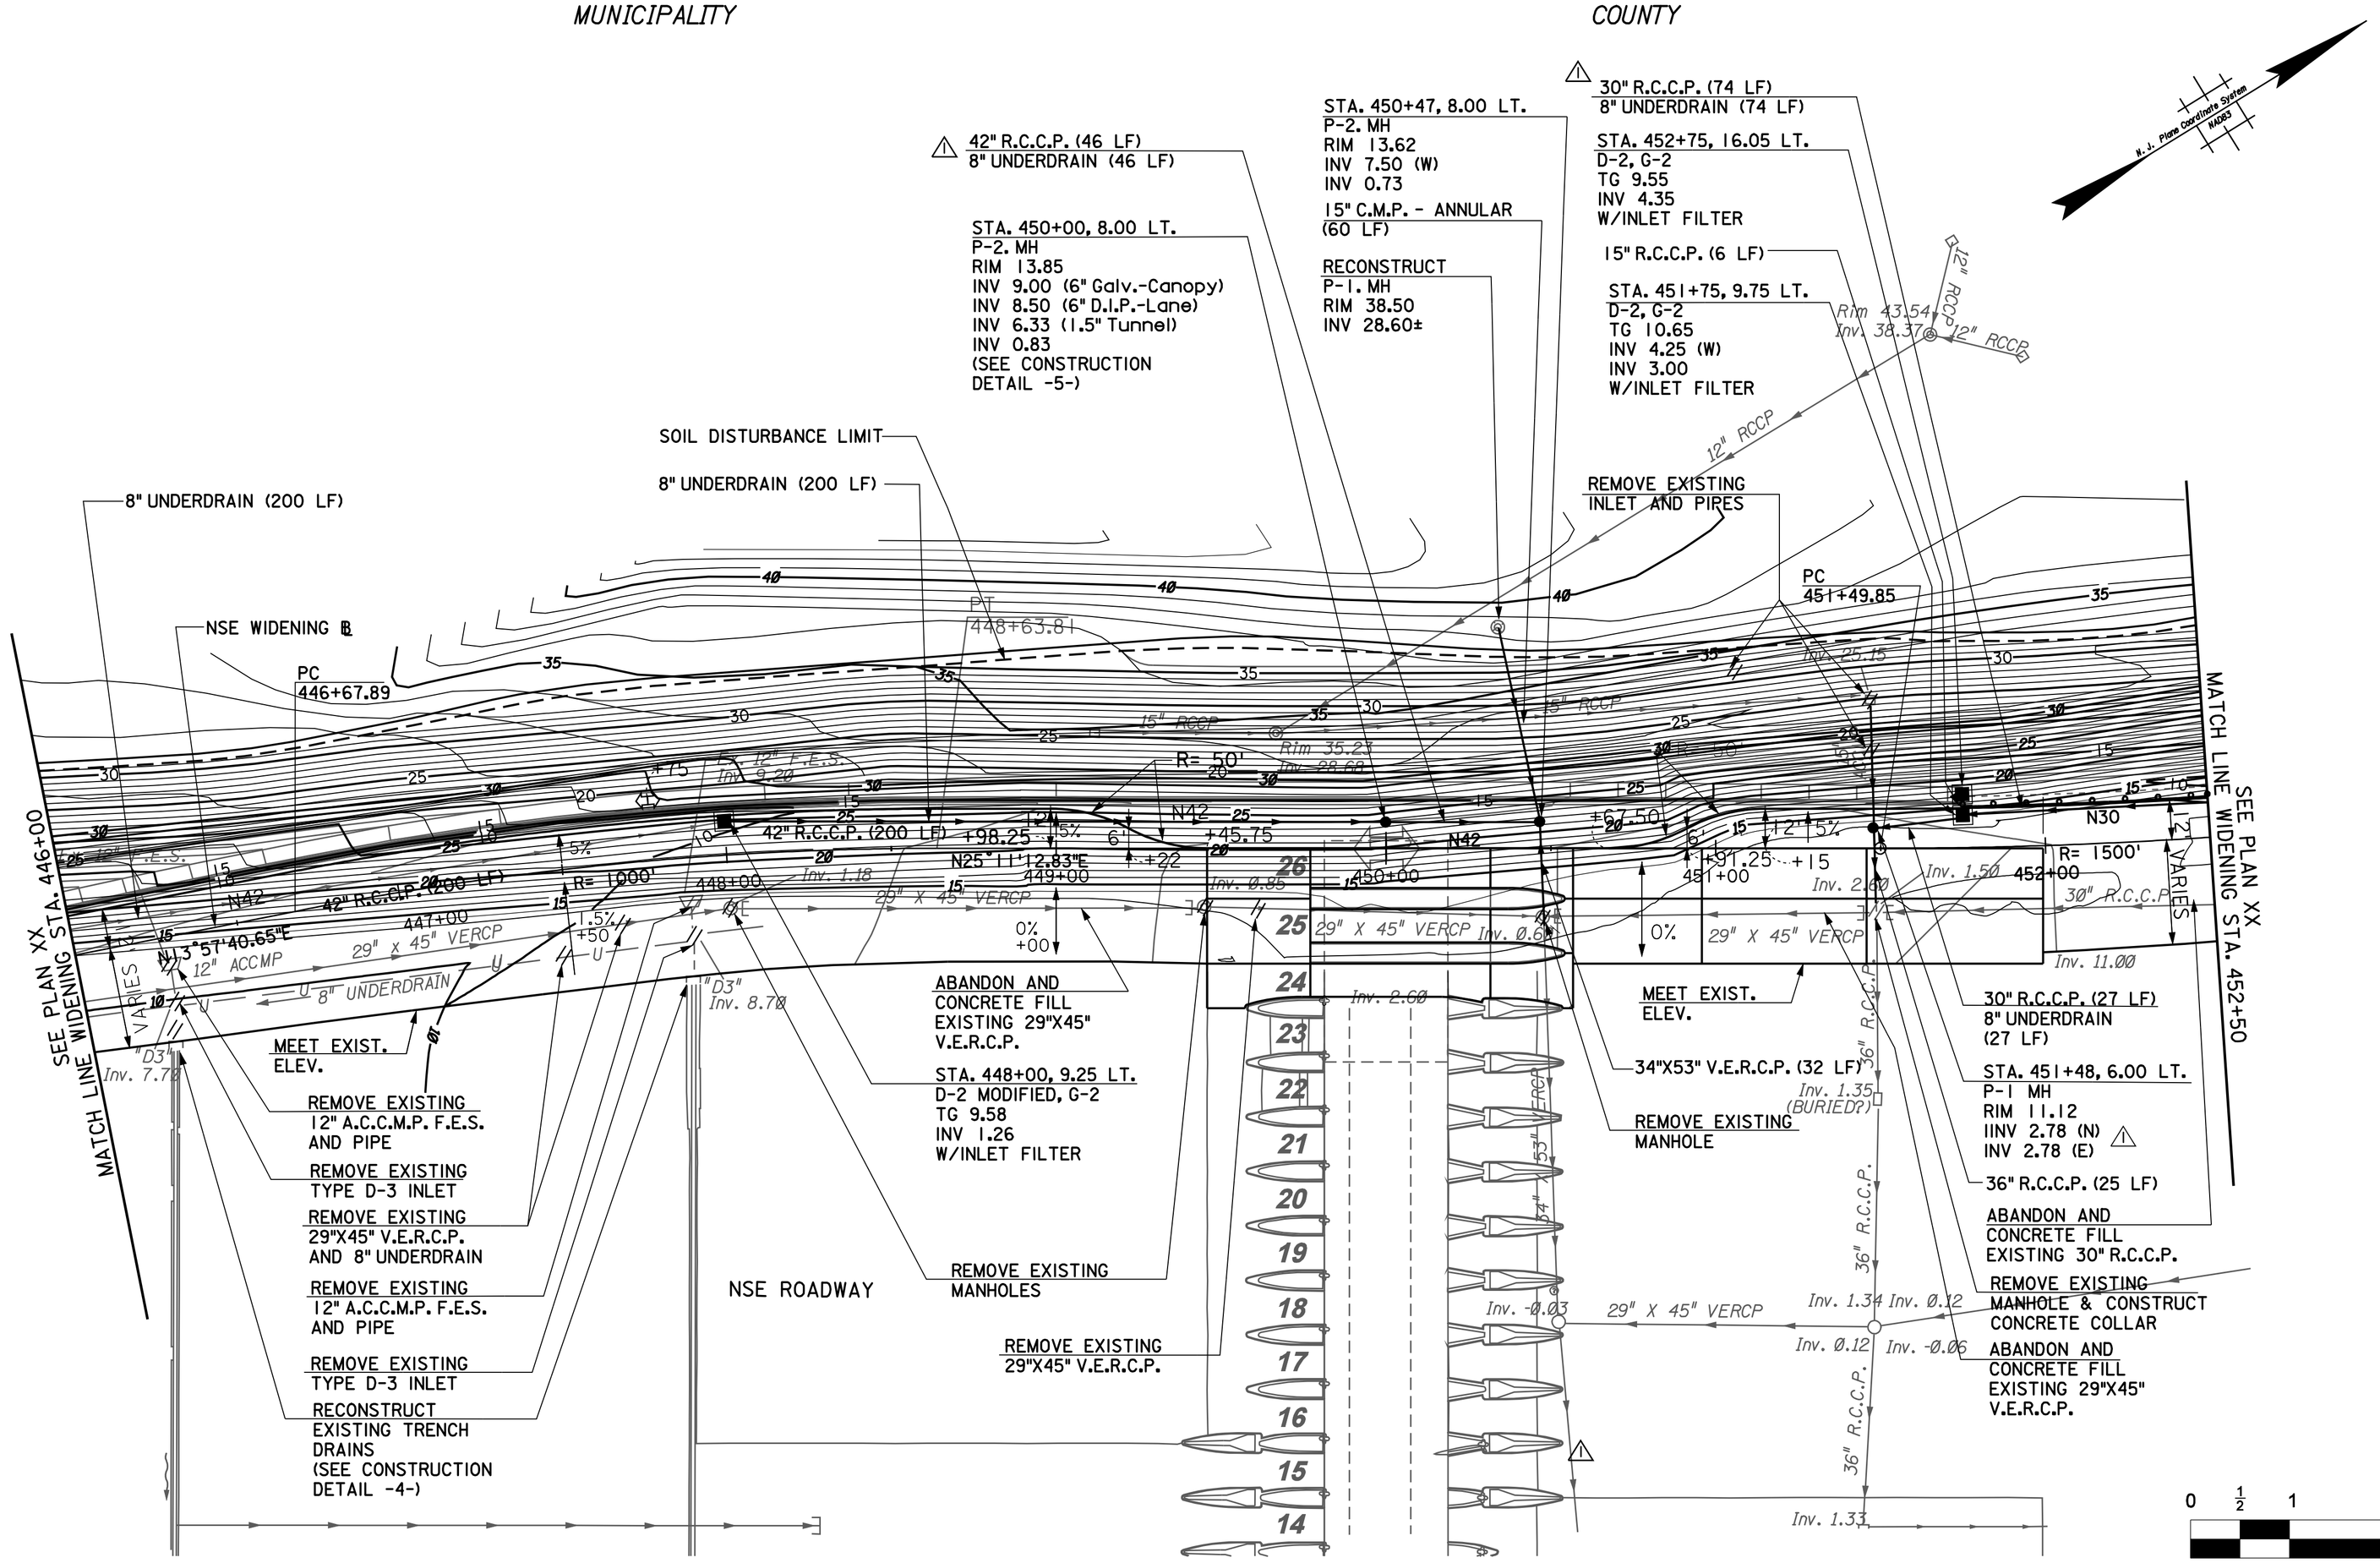

NOTES:

EROSION MATTING TO BE INSTALLED ON ALL RECONSTRUCTED SOIL SLOPES OF 2H:1V. NORTH AMERICAN GREEN MODEL SC-150 OR APPROVED EQUAL.

⚠ ALL PROPOSED DRAINAGE PIPES TO INCLUDE A BEDDING OF COARSE AGGREGATE MATERIAL.

No.	DATE	REVISION
⚠	X/XX	COP NO. X: REVISED DRAINAGE

	BY	DATE
MADE	XXX	XX-XX-XX
TRACED	XXX	XX-XX-XX
CHECKED	XXX	XX-XX-XX
SUPERVISED	X.XXXX	

No.	DATE	
0	5-08	ORIGINAL SHEET
		SAMPLE PLAN REVISION

DG-4
DG-5

NEW JERSEY TURNPIKE AUTHORITY

ROADWAY NAME

PROJECT DESCRIPTION

CONTRACT NO.

DRAINAGE, GRADING & EROSION CONTROL PLAN -4-

NAME OF CONSULTANT
ADDRESS
CERTIFICATE OF AUTHORIZATION NO. XXXXXXXXX

JOHN DOE
NEW JERSEY PROFESSIONAL ENGINEER LICENSE NO. XXXXXXXXXXX

SCALE: 1"= 30'
DATE: MAY 2008

31
162

CHANGE OF PLAN NO. X, SHEET NO. X OF XX

FILE NAME: XXXX