



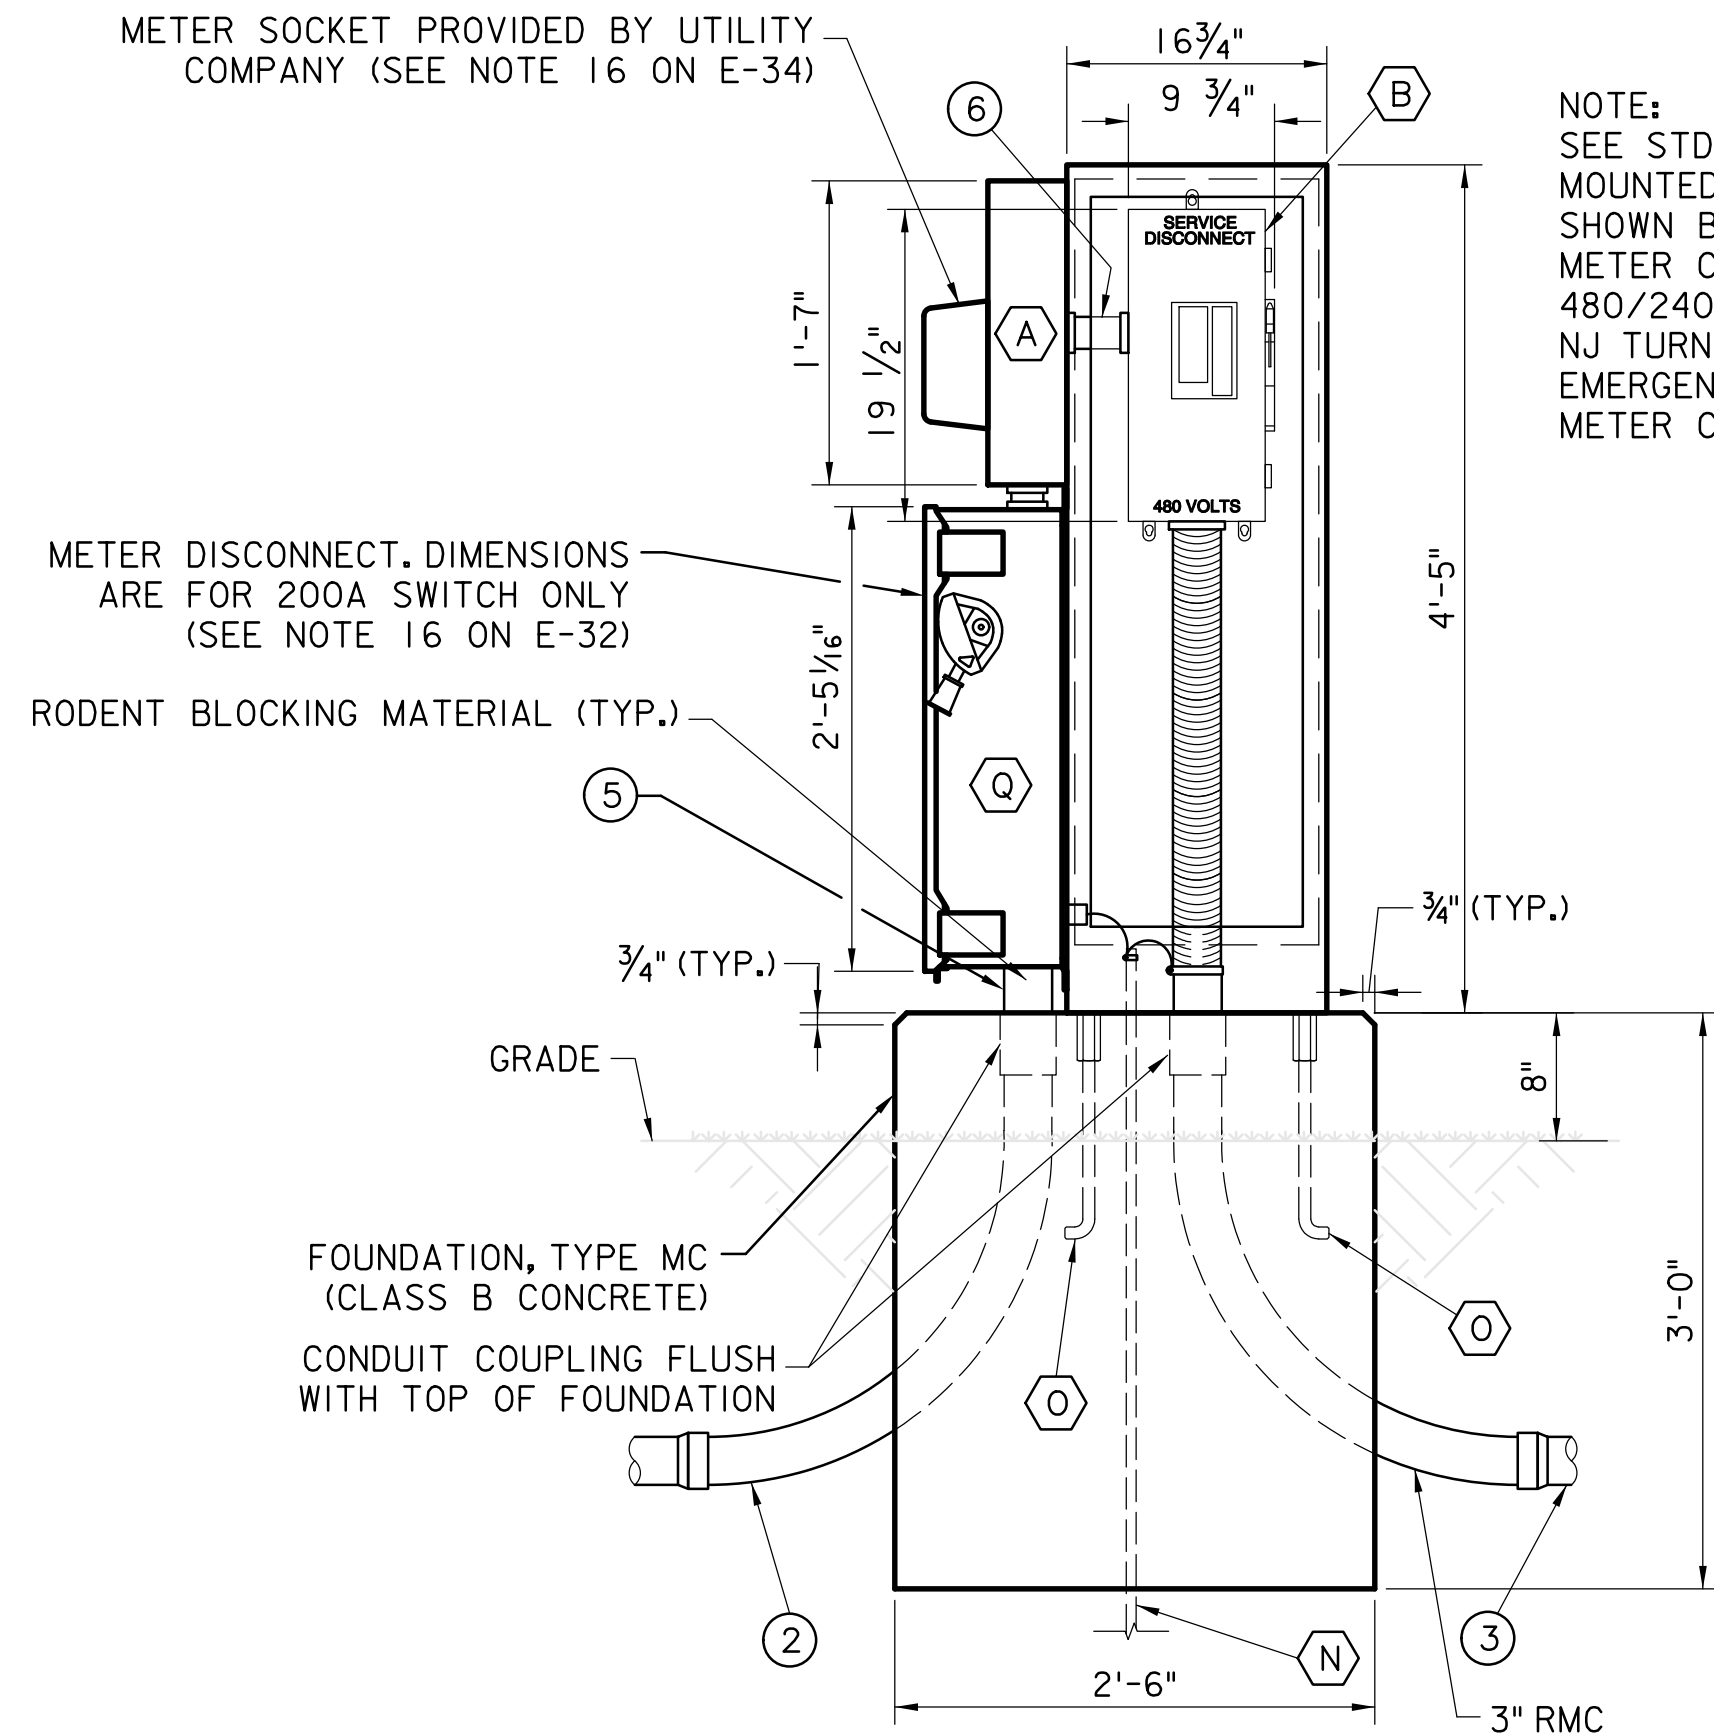


ELEVATION
SCALE: 1"=1'-0"

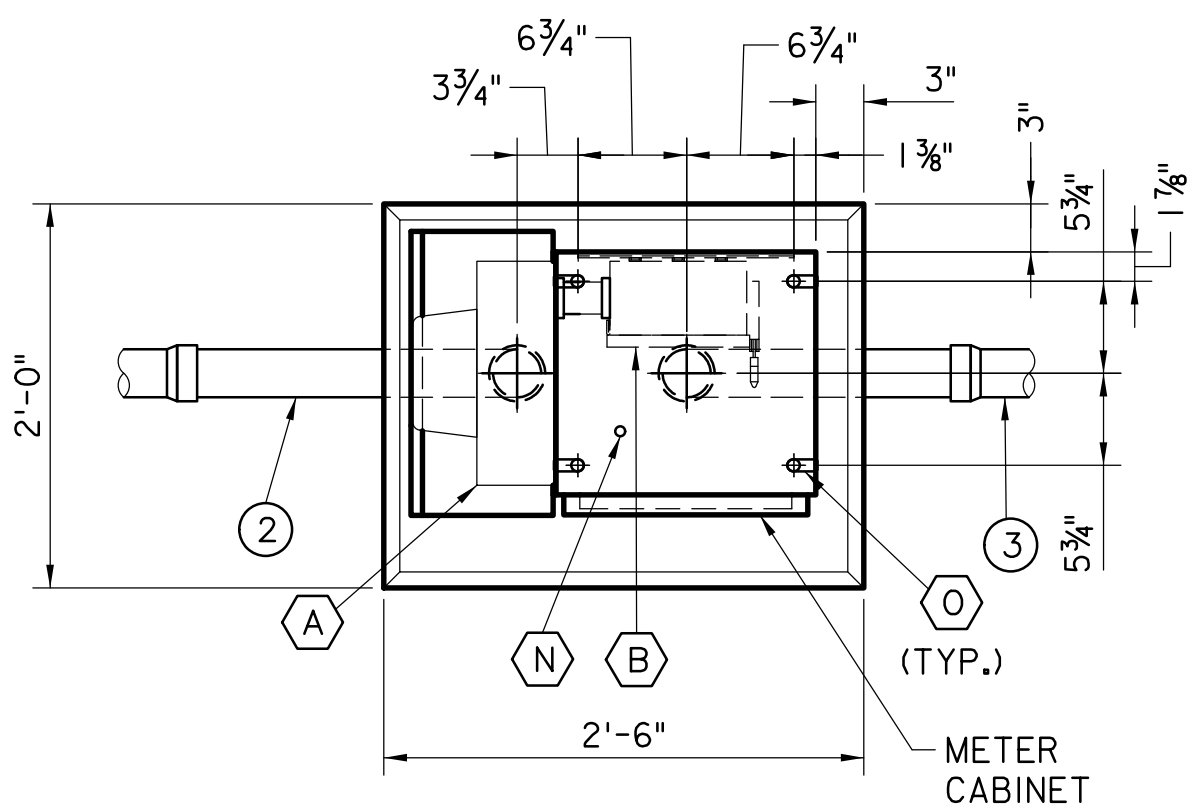


PLAN
SCALE: 1"=1'-0"

NJTA METER CABINET TYPE G AND FOUNDATION

NOTE:
SEE STD. DWG. E-16 FOR NAMEPLATE DETAILS. NAMEPLATE MOUNTED ON THE CABINET DOOR SHALL HAVE INFORMATION AS SHOWN BELOW:
METER CABINET
480/240/208V, (1-PHASE OR 3-PHASE)
NJ TURNPIKE/GSP
EMERGENCY CONTACT: TP OPERATIONS 800-352-4848
METER CABINET NAME: UTILITY BUILDING DESIGNATION (E.G. SAI1N) OR MILEPOST (E.G. MP112.3)

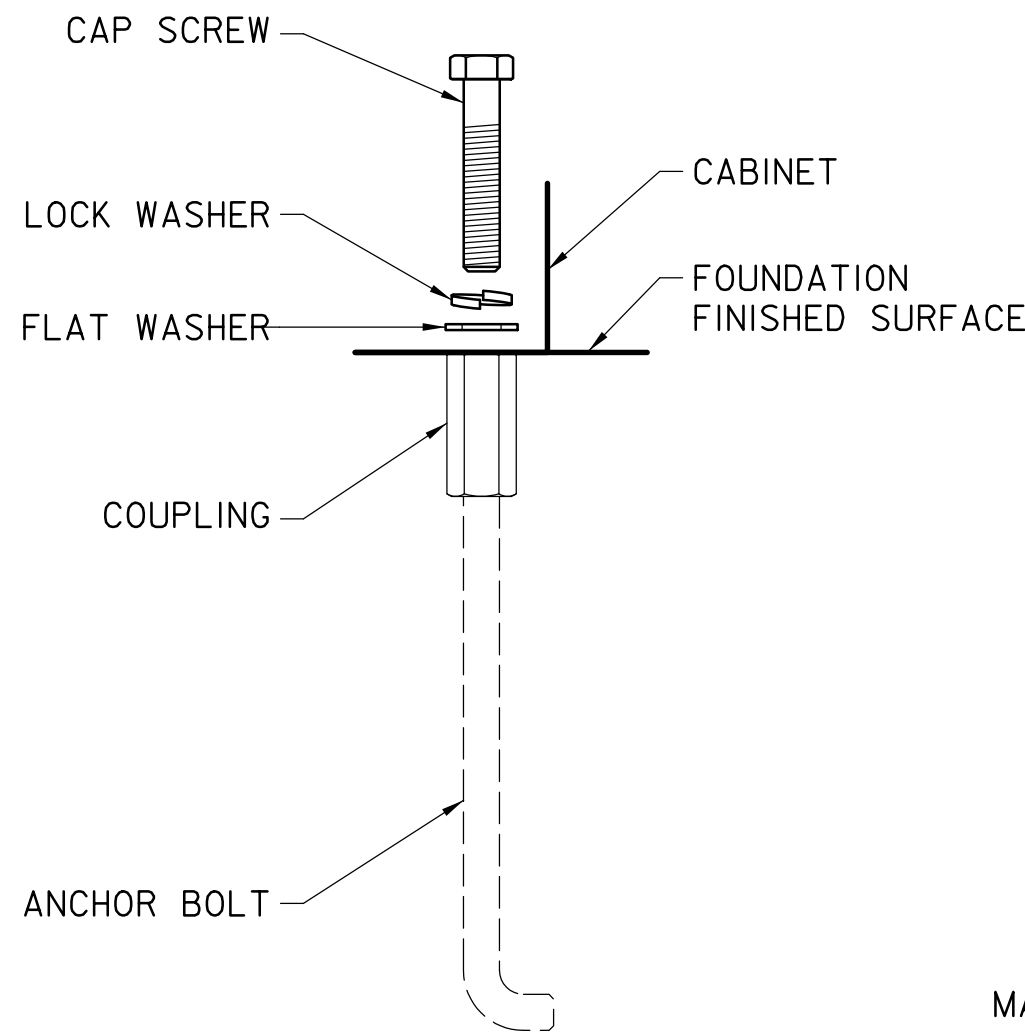


ANCHOR BOLT ASSEMBLY
SCALE: 3"= 1'-0"

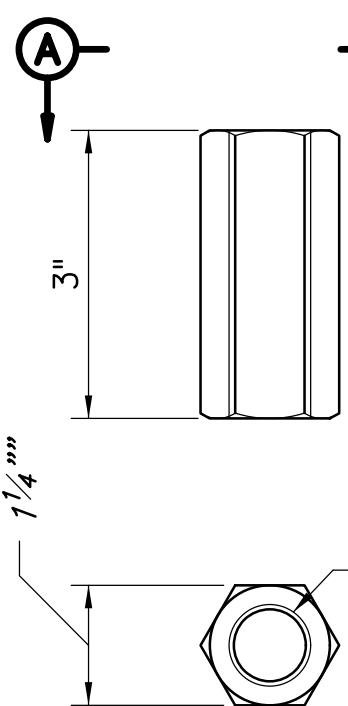

SECTION A-A

COUPLING

MATERIAL - STEEL, GALVANIZED PER ASTM A-153

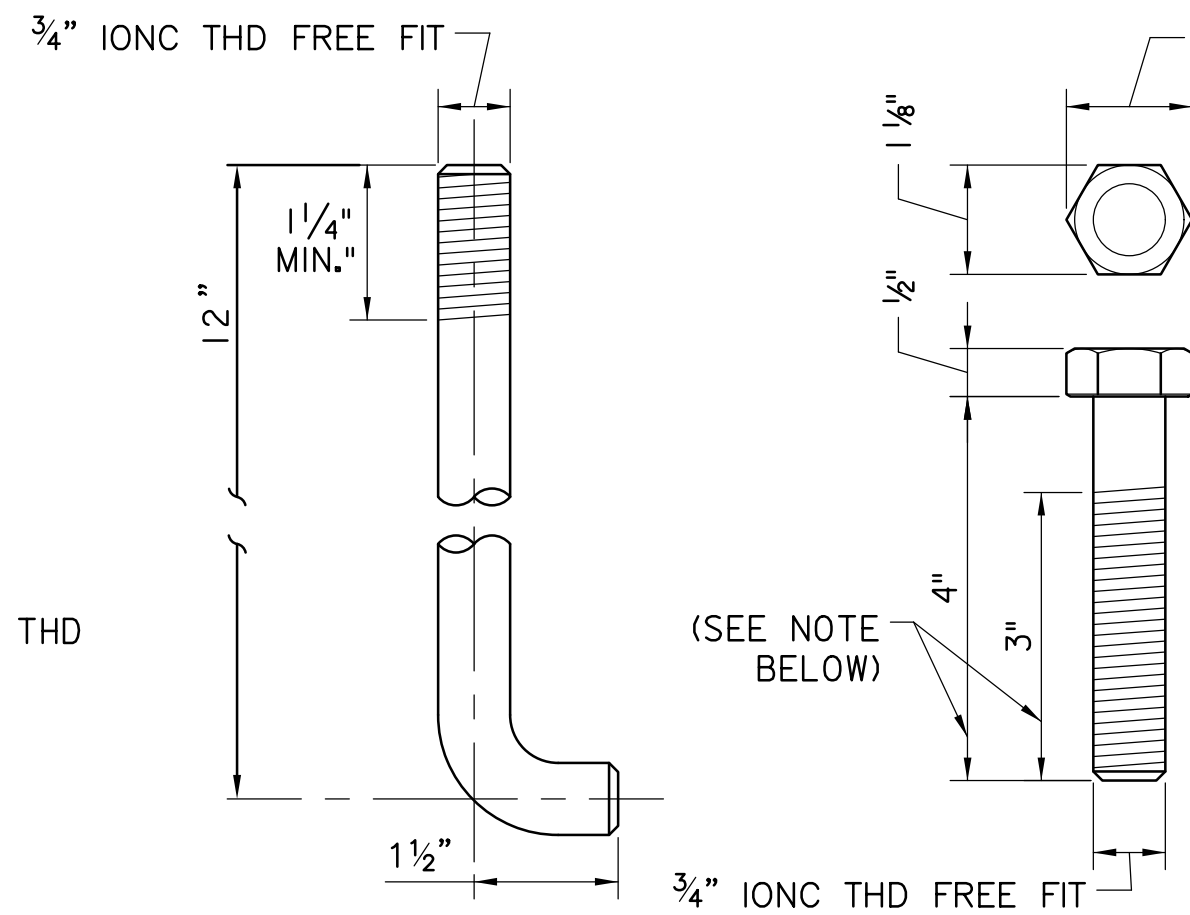


ANCHOR BOLT

MATERIAL: ASTM A-307 STEEL WITH ASTM 563 NUTS AND ASTM F436 WASHERS, GALVANIZED PER ASTM A153.

CAP SCREW

MATERIAL: STAINLESS STEEL, TYPE 304 PER ASTM A-193 GRADE B-8


NOTE:
DIMENSIONS MAY VARY TO ACCOMODATE THE METER CABINET SUPPLIED.

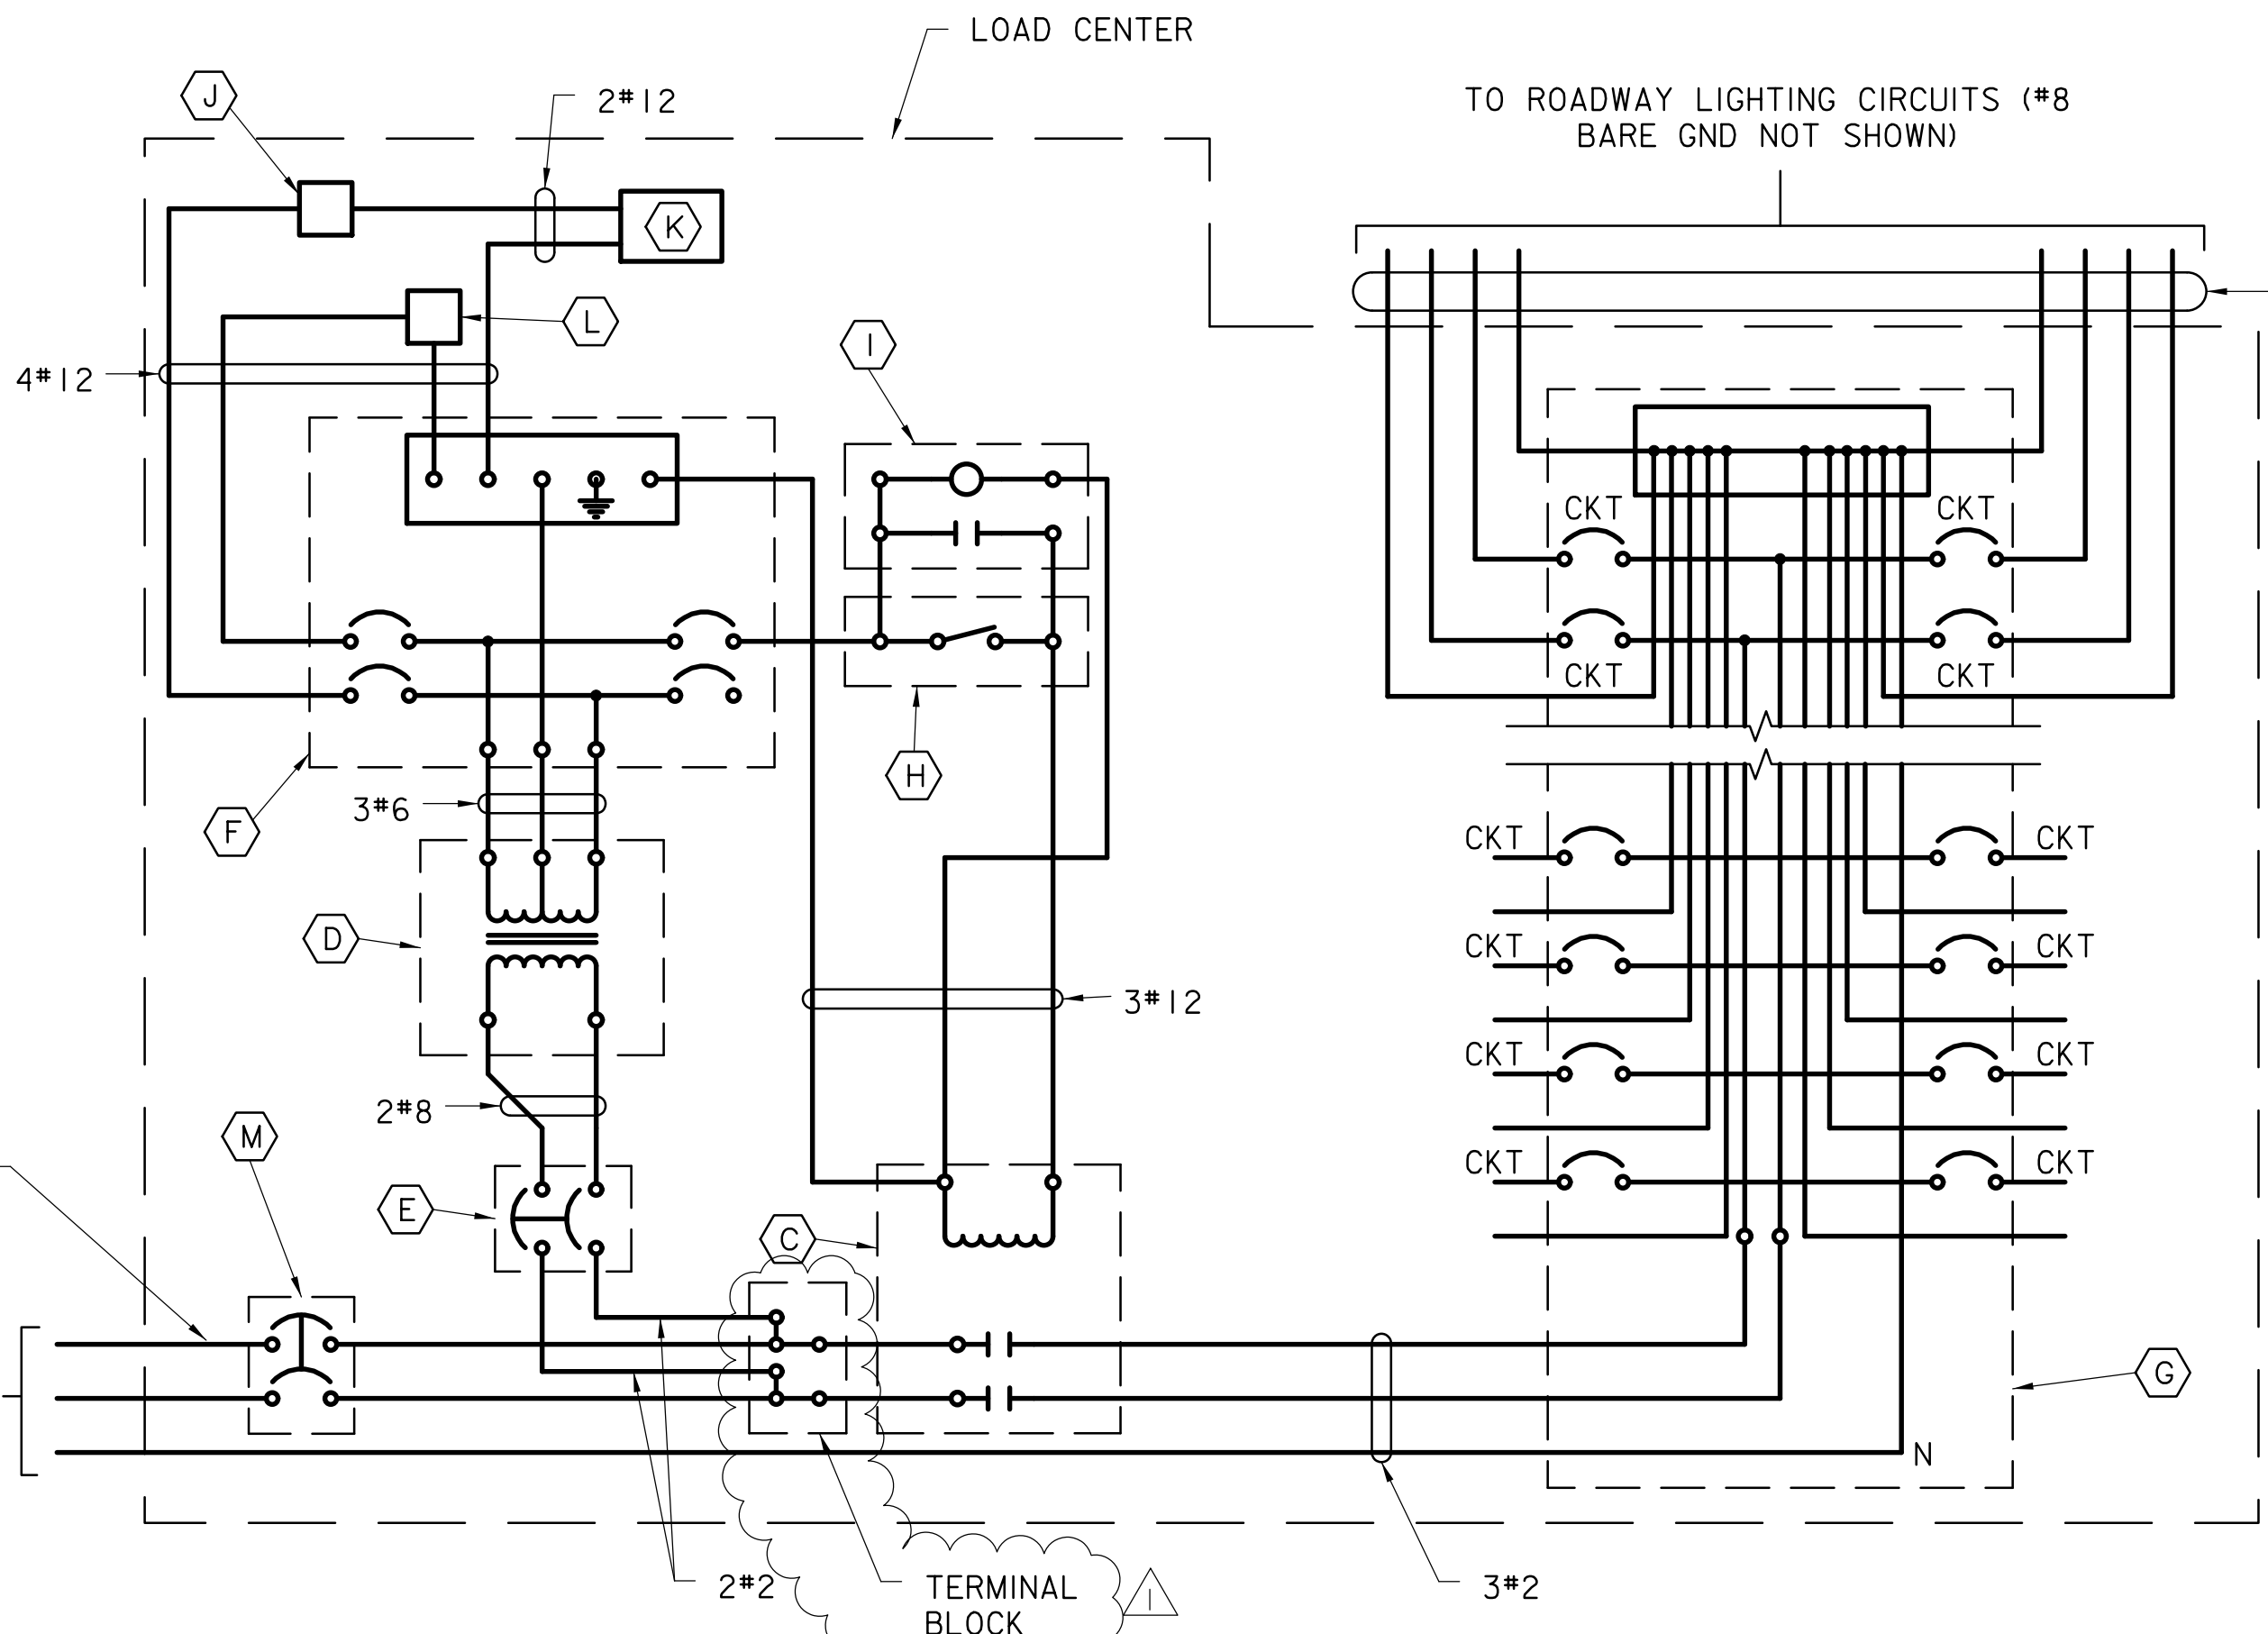

WIRING DIAGRAM
(N.T.S.)

S.S. FLAT WASHER

S.S. LOCK WASHER

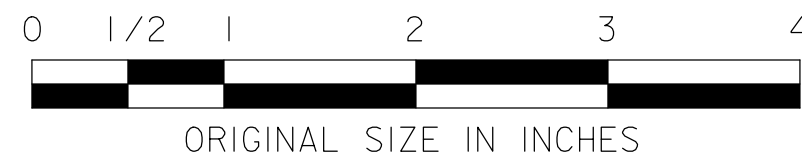

NEW JERSEY TURNPIKE AUTHORITY
**NEW JERSEY TURNPIKE
GARDEN STATE PARKWAY**

STANDARD DRAWINGS

**TYPE G LOAD CENTER
DETAILS - 2**

OFFICE OF THE CHIEF ENGINEER
NEW JERSEY TURNPIKE AUTHORITY
WOODBIDGE, NEW JERSEY

STANDARD DRAWING

E-35