




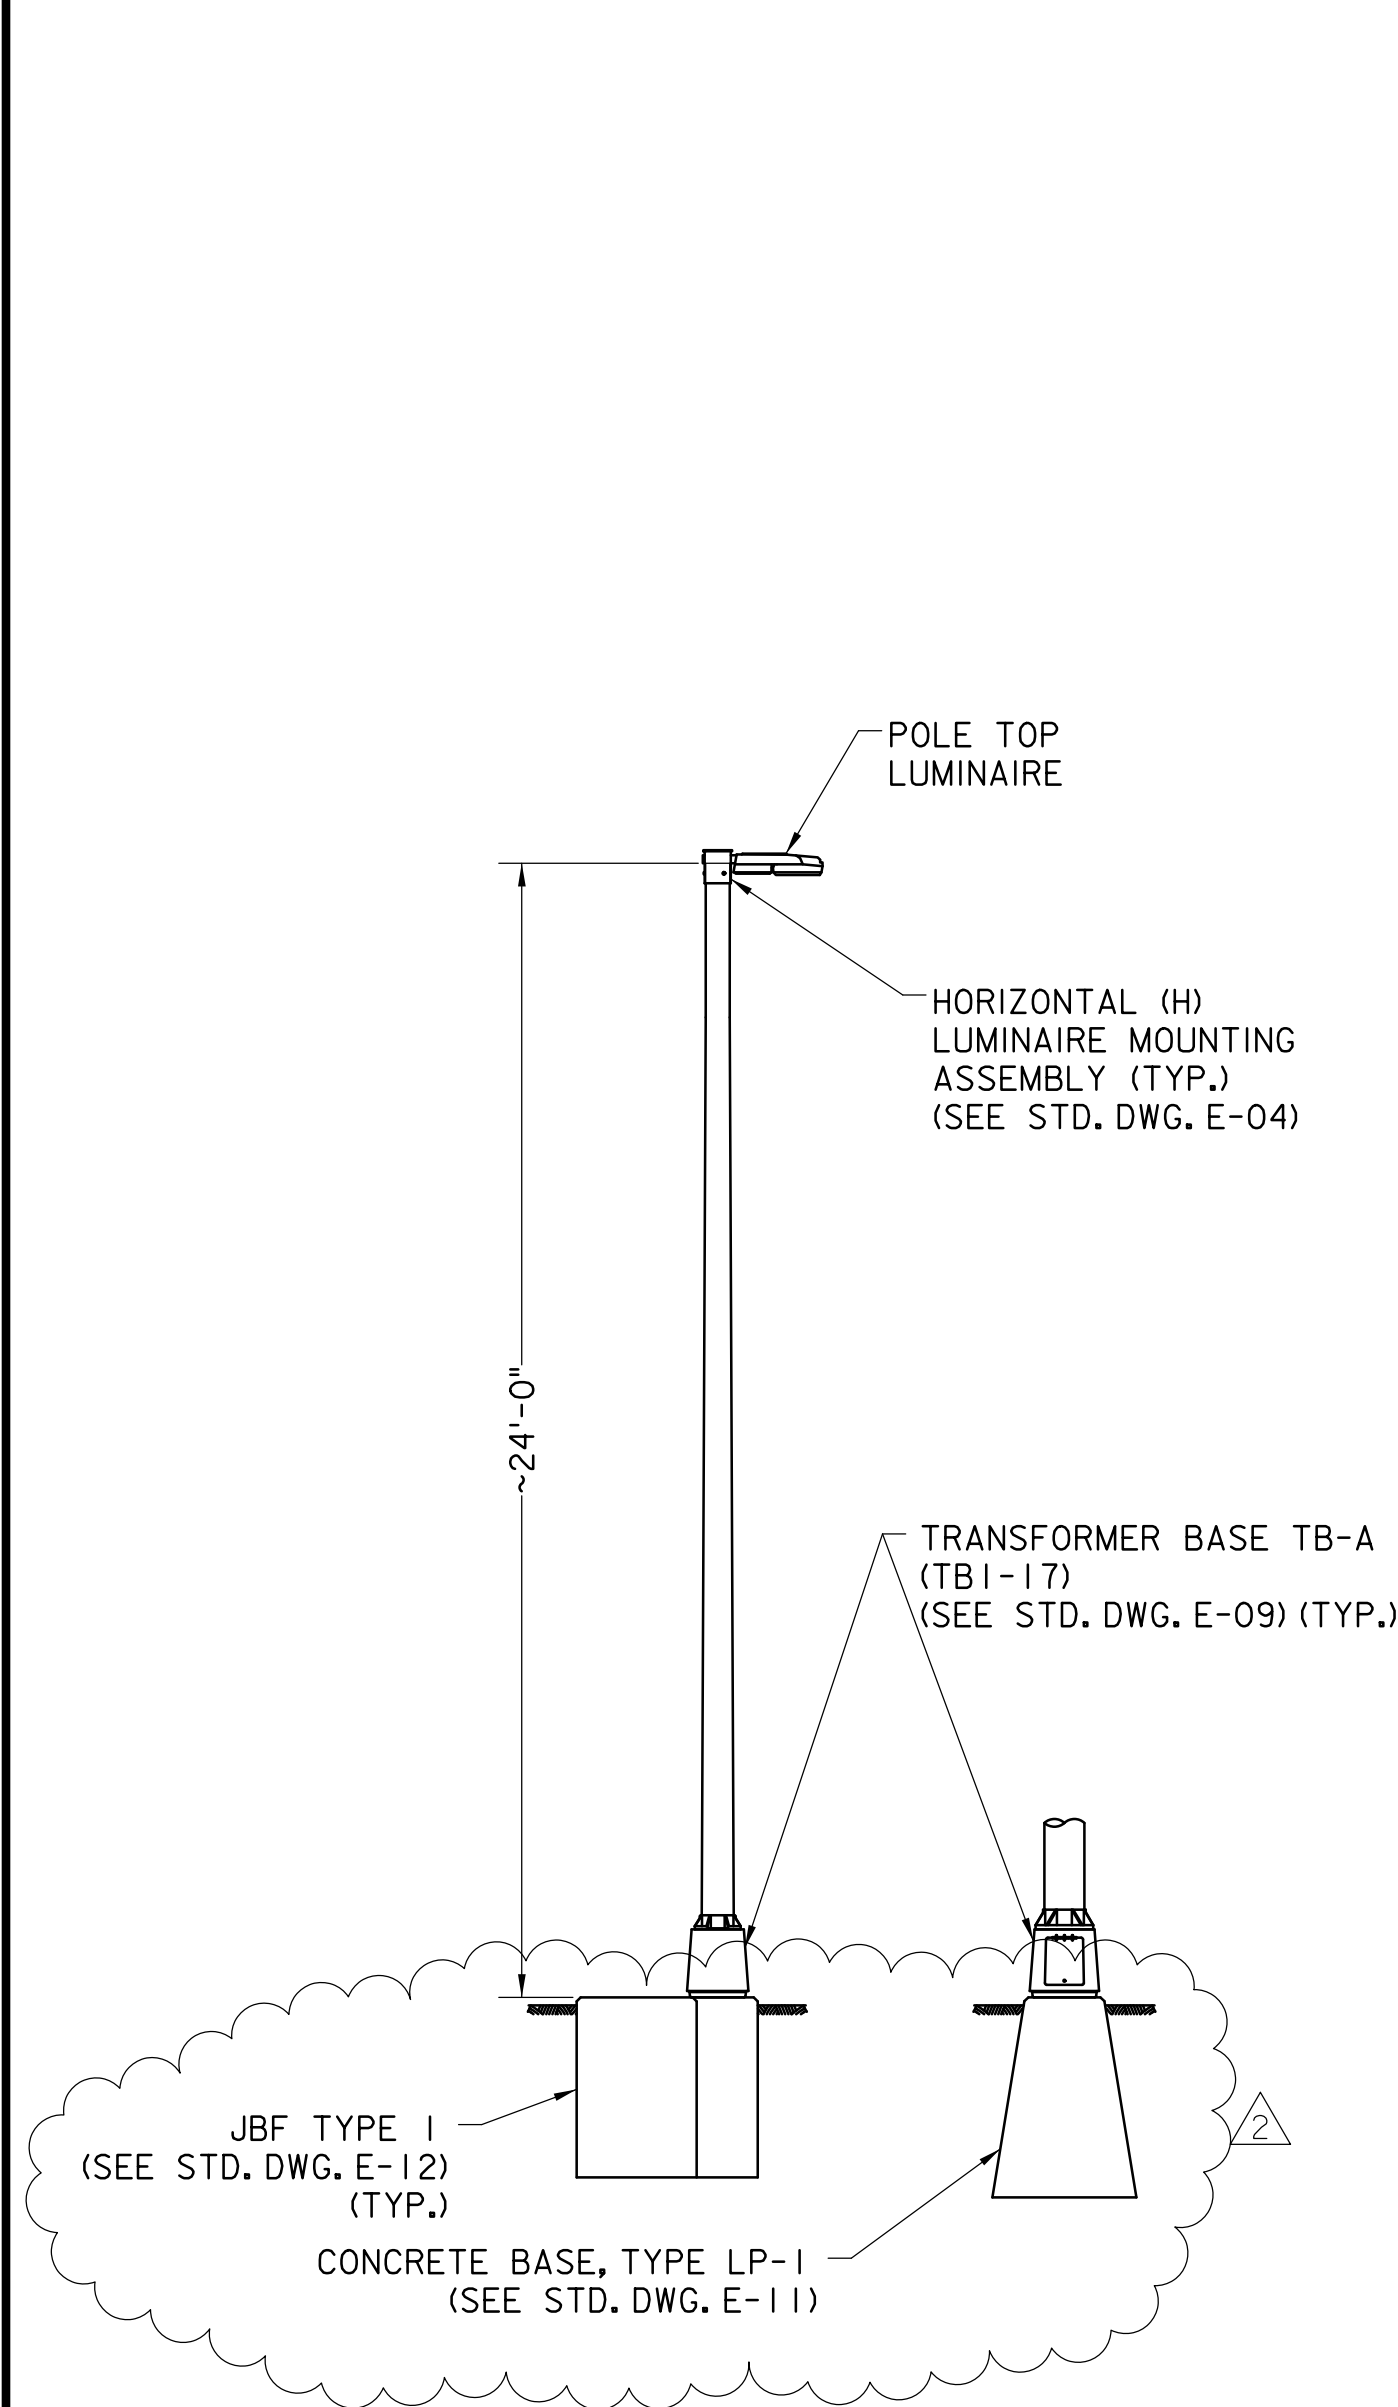


L-MG-26
(L-MG2-26 AND L-MG3-26 SIMILAR)

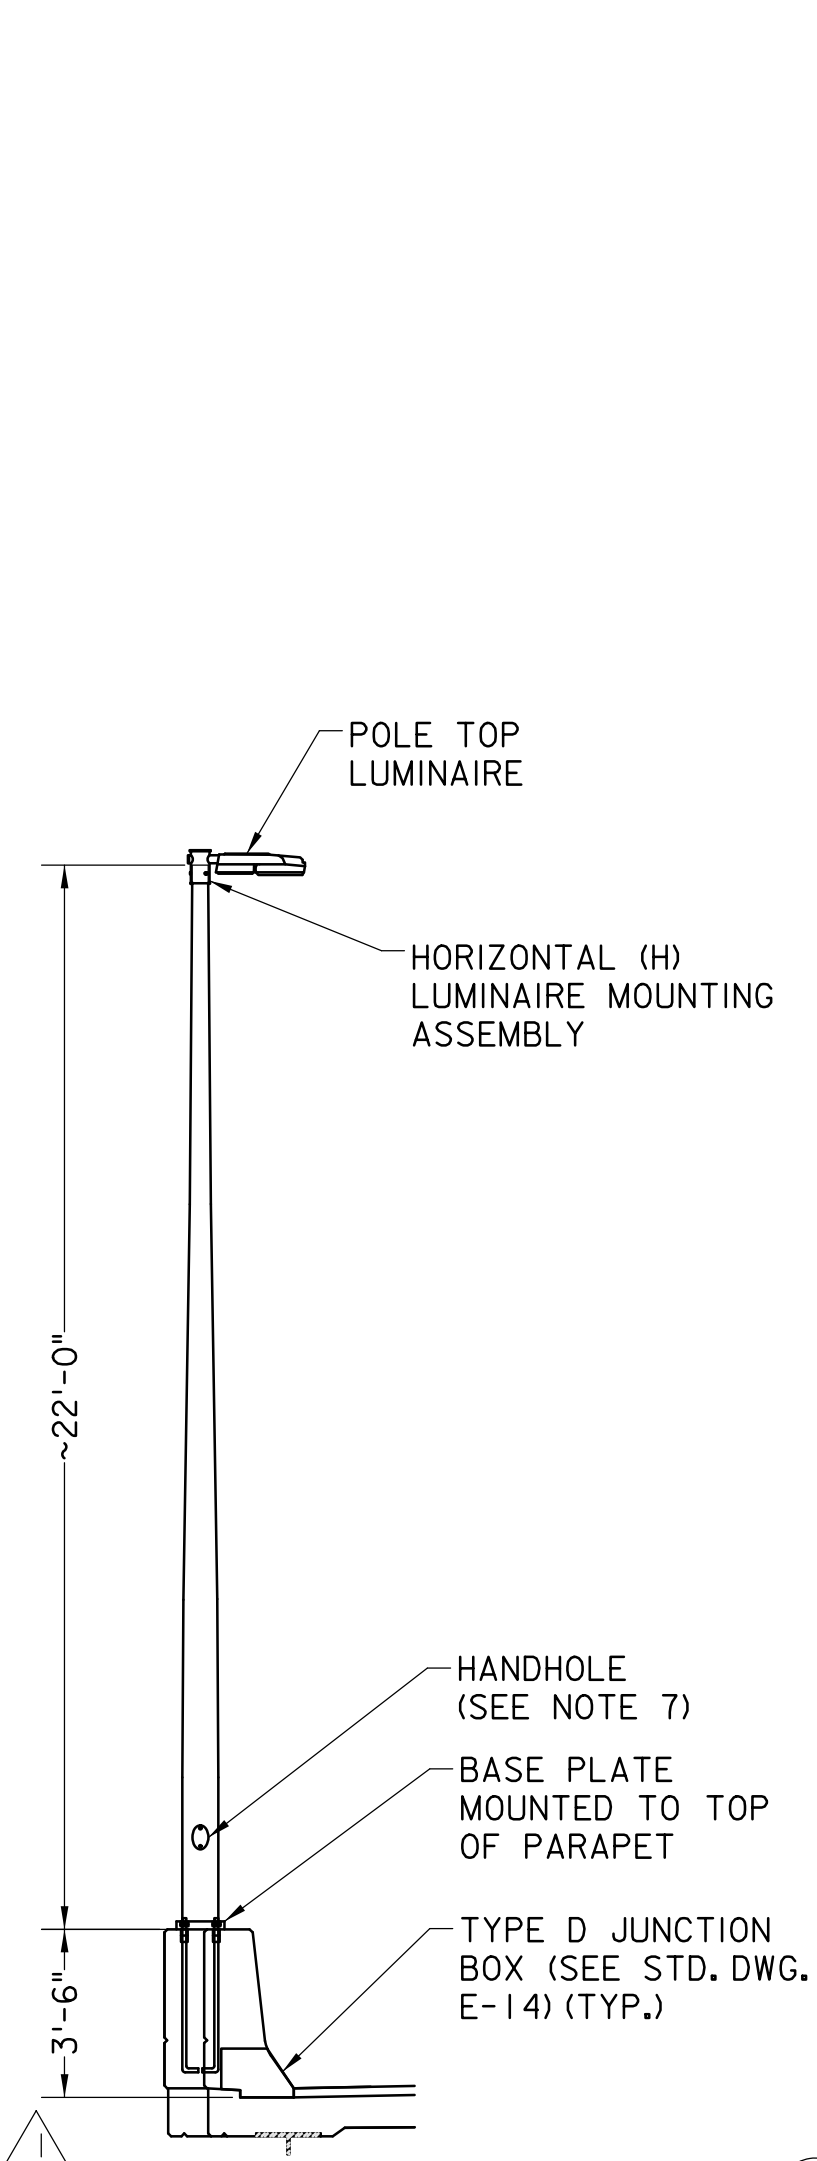


L-MG-26S-SB

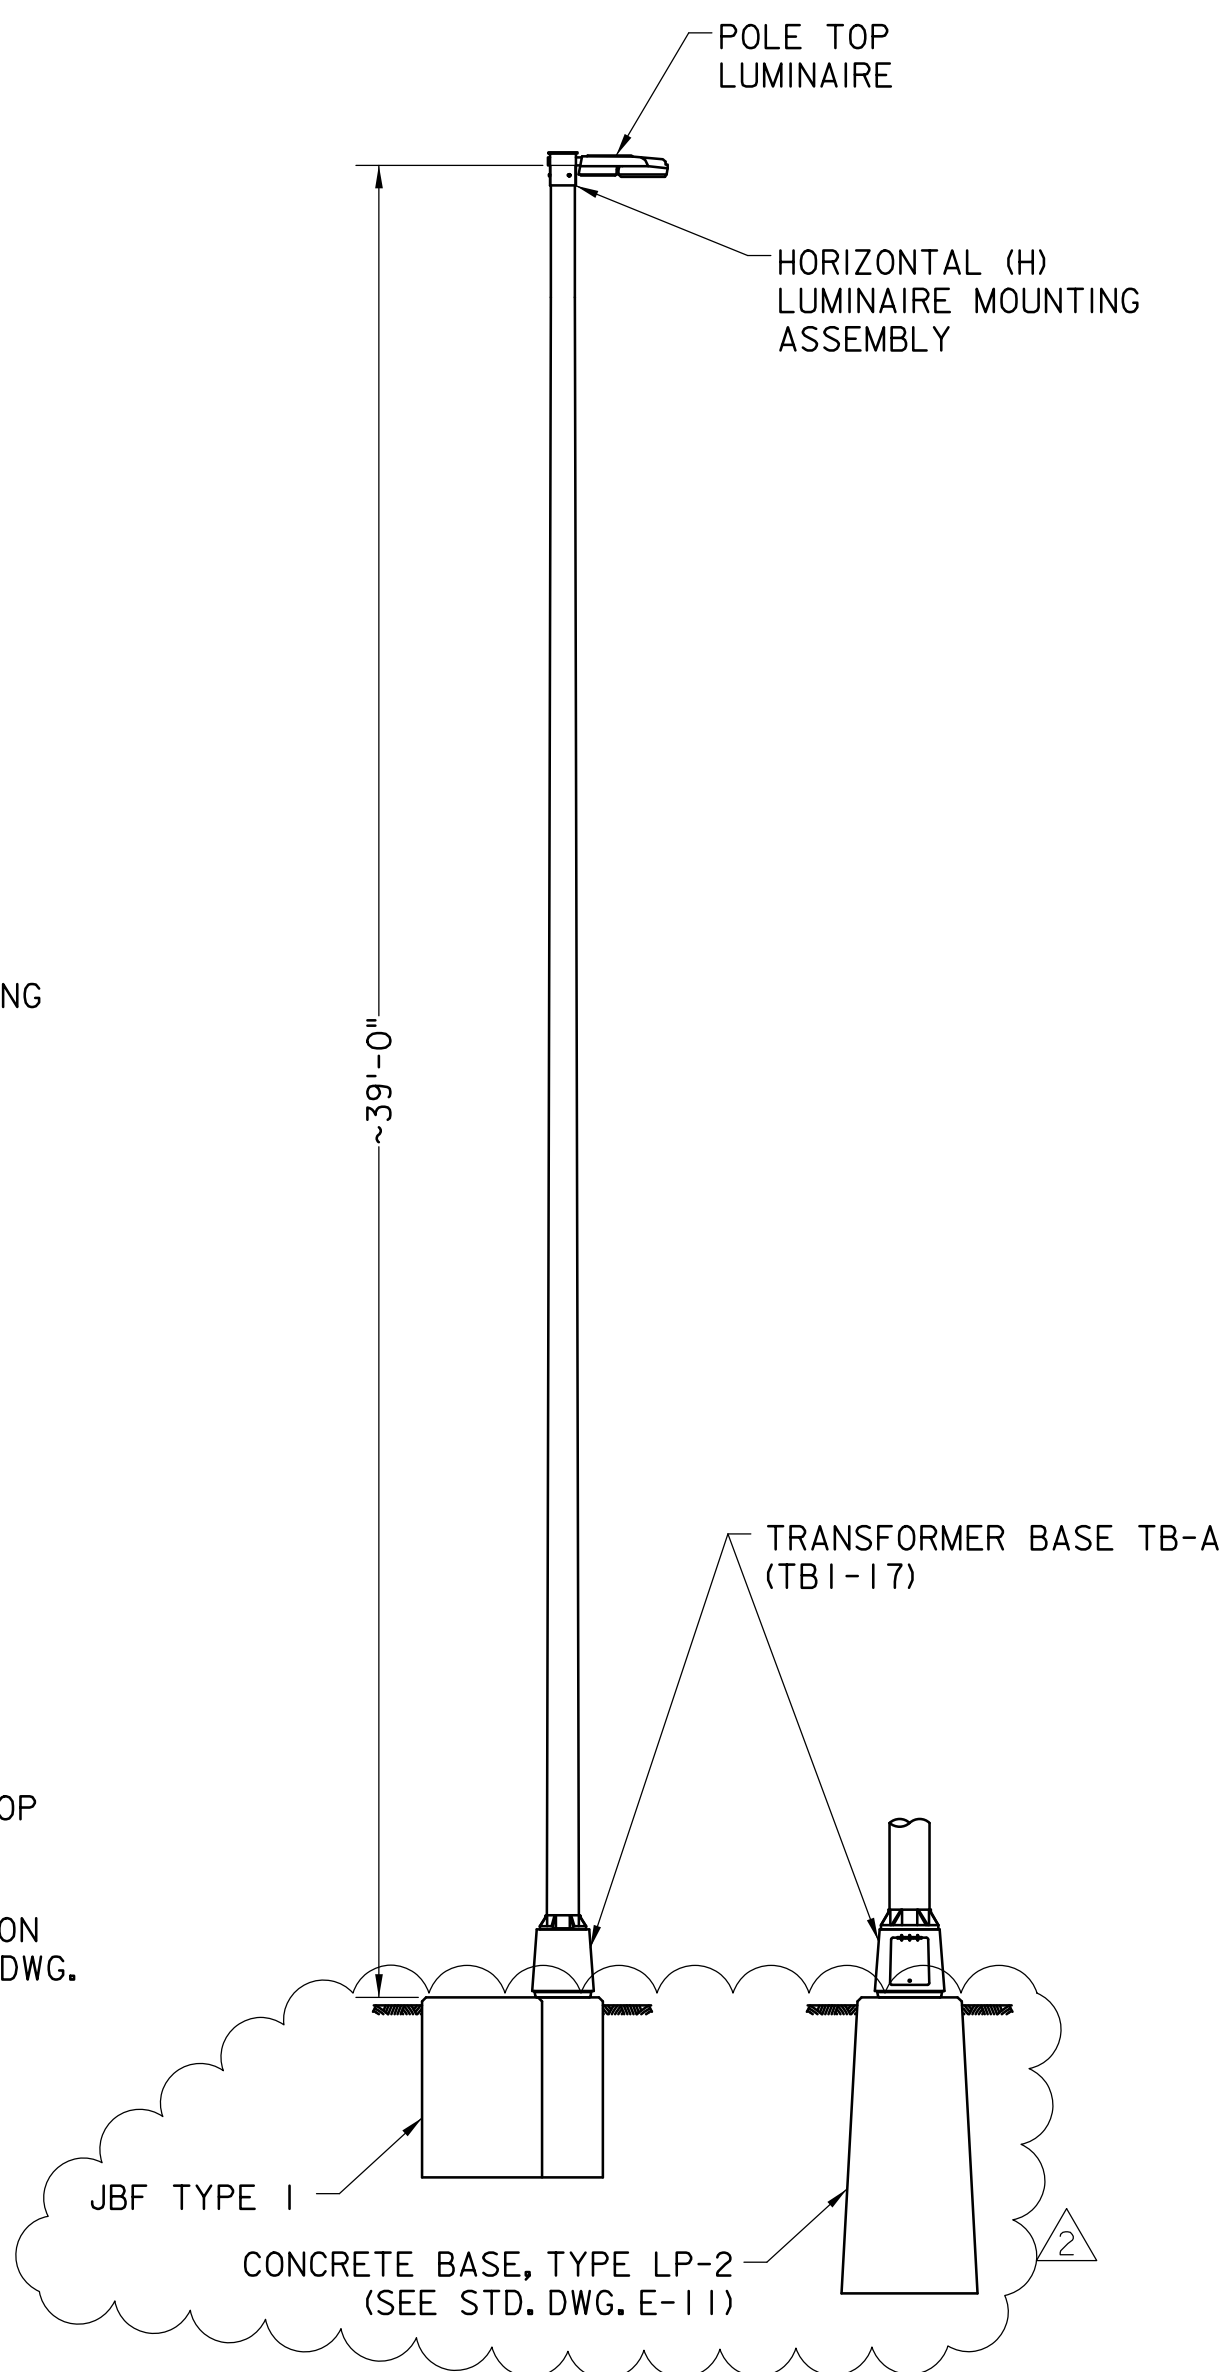

L-MG-40
(L-MG2-40 AND L-MG3-40 SIMILAR)

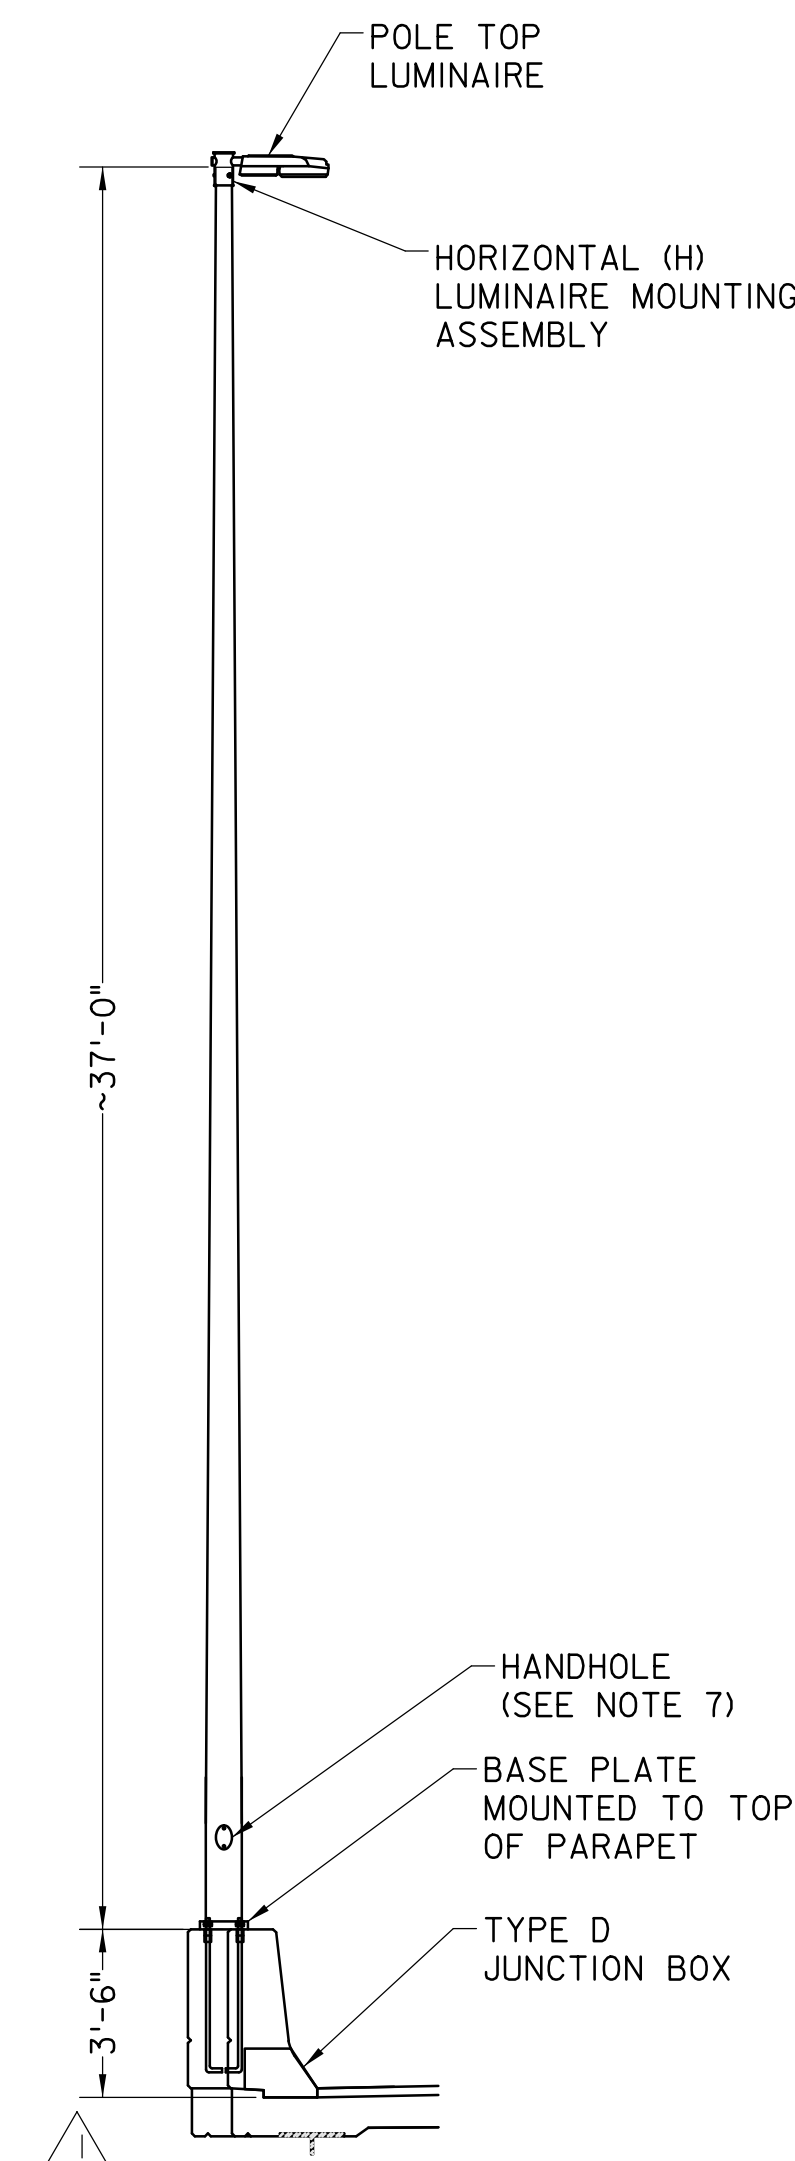


L-MG-40S-SB

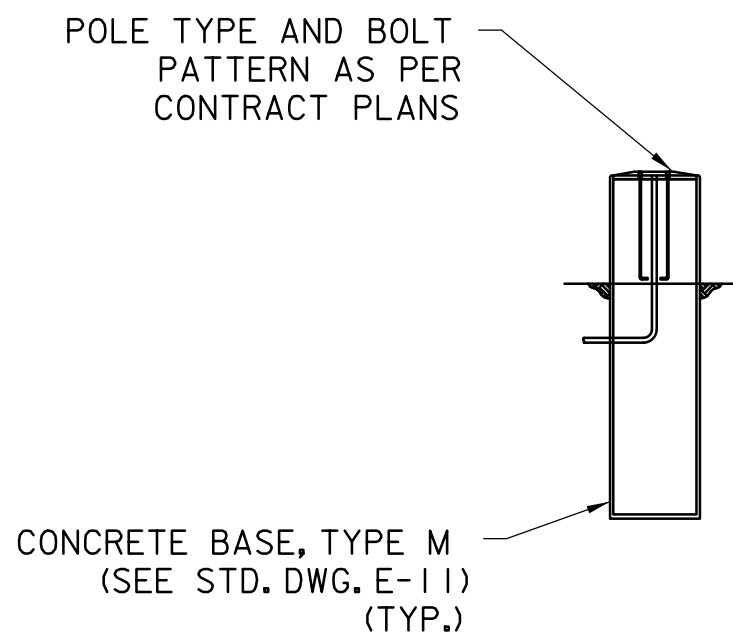


ELEVATED CONCRETE BASE
(SEE NOTE 6)

LIGHTING STANDARD TYPES

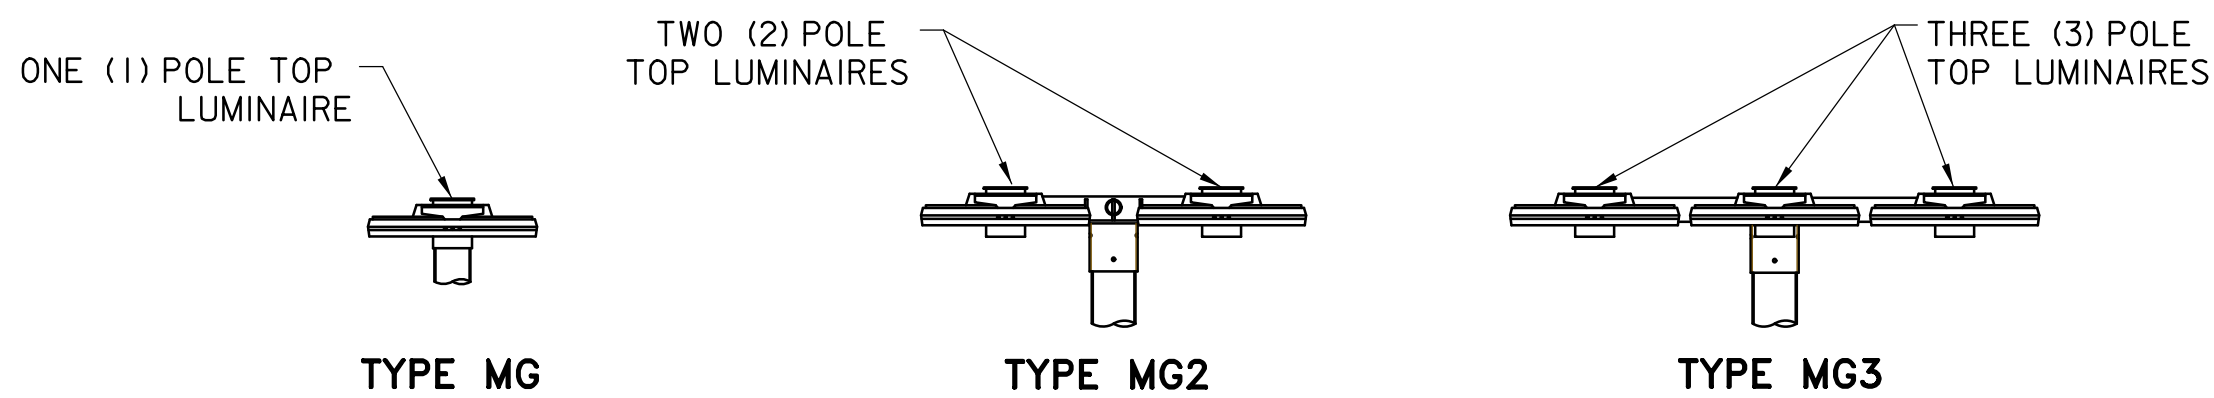

POLE TOP FIXTURE CONFIGURATIONS
(SEE NOTE 5)

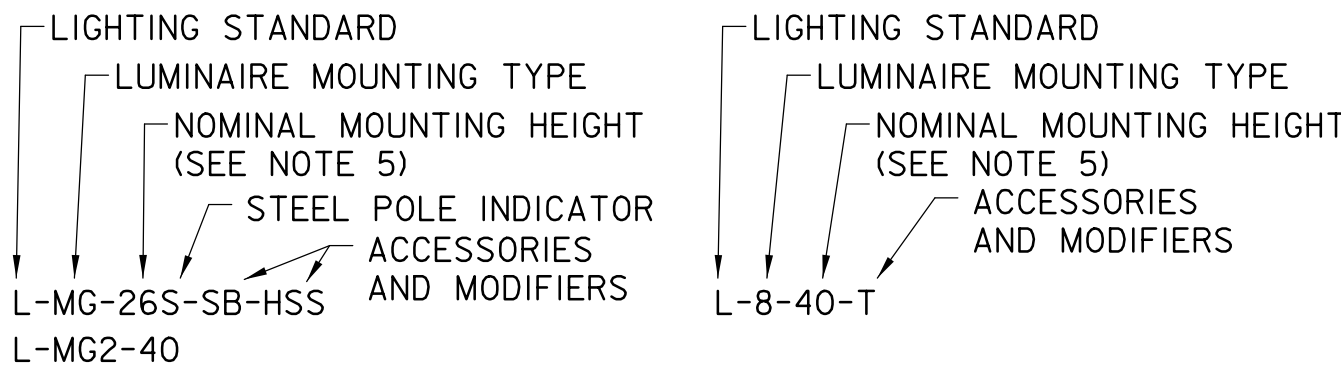


TYPICAL LUMINAIRE TYPE DESIGNATIONS

(TYPICAL ALL SHEETS)
ACCESSORIES AND MODIFIERS:
8 = 8' LIGHTING MAST ARM (8 OR 15 FEET)
MG = POLE-TOP TENON ADAPTER
MG2 = TWIN POLE-TOP TENON ADAPTER
S = STEEL POLE
T = TWIN ARM
SB = SHOE BASE
HSS = HOUSE SIDE SHIELD

2	REVISED LIGHT POLE BASE TYPES	07/25
1	DIMENSION & LUMINAIRE TYPES	01/24
0	REISSUED DRAWING	09/21
REV.	DESCRIPTION	DATE

NOTES

1. LIGHTING STANDARDS SHOWN SHALL BE USED UNLESS OTHERWISE NOTED FOR ALL NEW LIGHTING INSTALLATIONS ON THE PARKWAY AND TURNPIKE.
2. CONCRETE BASES SHALL BE USED ONLY WHERE RIGHT-OF-WAY LIMITATIONS OR OTHER FIELD CONDITIONS PREVENT USE OF JUNCTION BOX FOUNDATIONS.
3. SKETCHES SHOWN ON THIS SHEET ARE PROVIDED TO SHOW OVERALL DIMENSIONS OF LIGHTING STANDARD TYPE. FOR SPECIFIC LIGHTING STANDARD DETAILS, INCLUDING MOUNTING, LUMINAIRE, MATERIALS, ETC., SEE THE REMAINDER OF THE ELECTRICAL (E) STANDARD DRAWINGS.
4. TRANSFORMER BASE DOOR LOCATION SHOWN SCHEMATICALLY. ACTUAL DOOR LOCATION SHALL BE AS SHOWN ON THE PLANS.
5. CONFIGURATIONS SHOWN ARE FOR HORIZONTAL (H) MOUNTING ASSEMBLIES. SEE STANDARD DRAWING E-04 FOR TYPE H AND STANDARD DRAWING E-05 FOR VERTICAL (V) MOUNTING ASSEMBLY DETAILS.
6. TYPE M CONCRETE BASE IS FOR USE IN PARKING LOTS AND SERVICE AREAS ONLY, UNLESS OTHERWISE NOTED.
7. LIGHT POLE ORIENTATION SHALL BE SUCH THAT THE HANDHOLE IS AWAY FROM THE FLOW OF TRAFFIC.

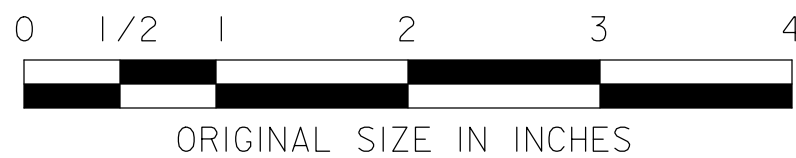

NEW JERSEY TURNPIKE AUTHORITY
**NEW JERSEY TURNPIKE
GARDEN STATE PARKWAY**
STANDARD DRAWINGS

LIGHTING STANDARD KEY SHEET

OFFICE OF THE CHIEF ENGINEER
NEW JERSEY TURNPIKE AUTHORITY
WOODBIDGE, NEW JERSEY

STANDARD DRAWING

E-01