




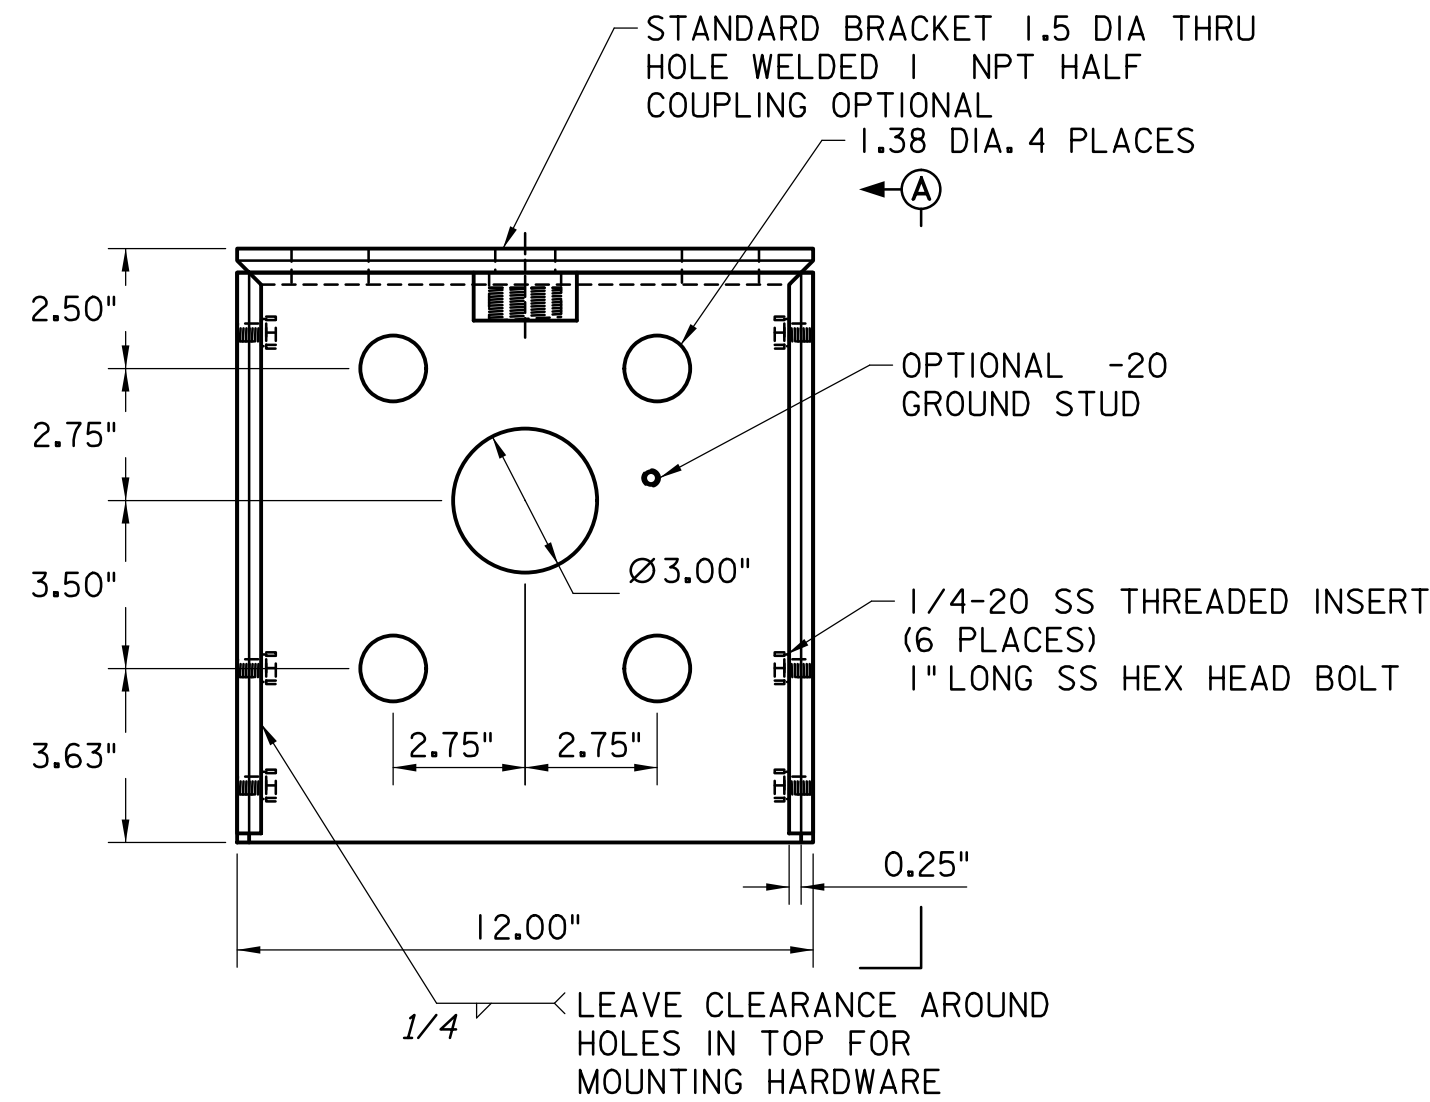

FRONT

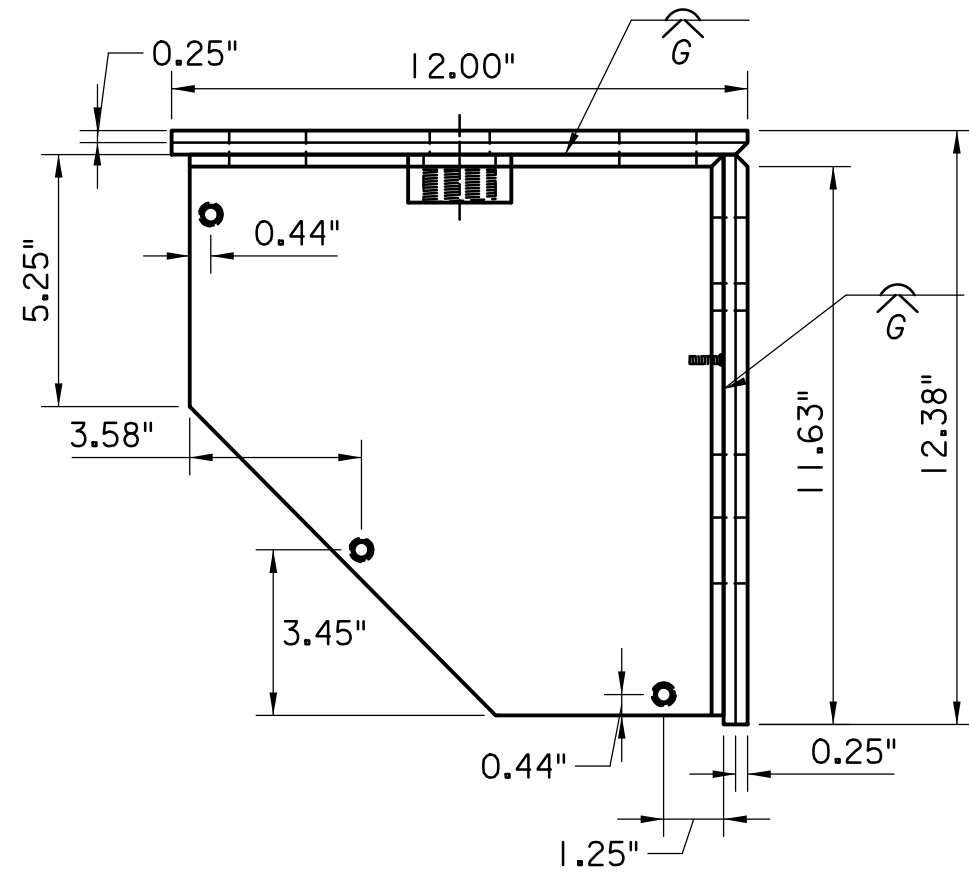


ELEVATION A-A

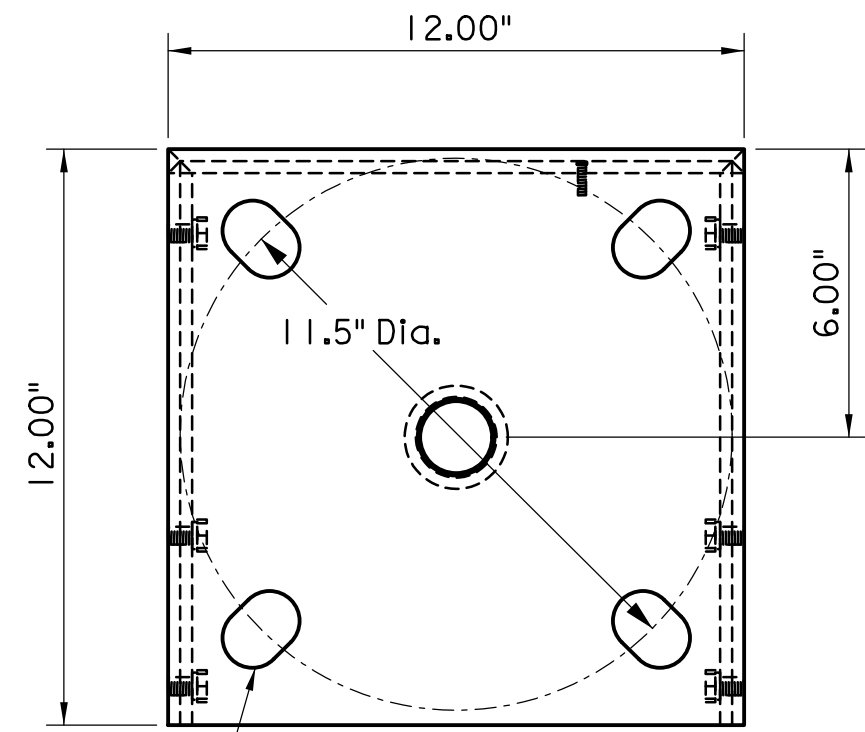


TOP


LOWER BRACKET

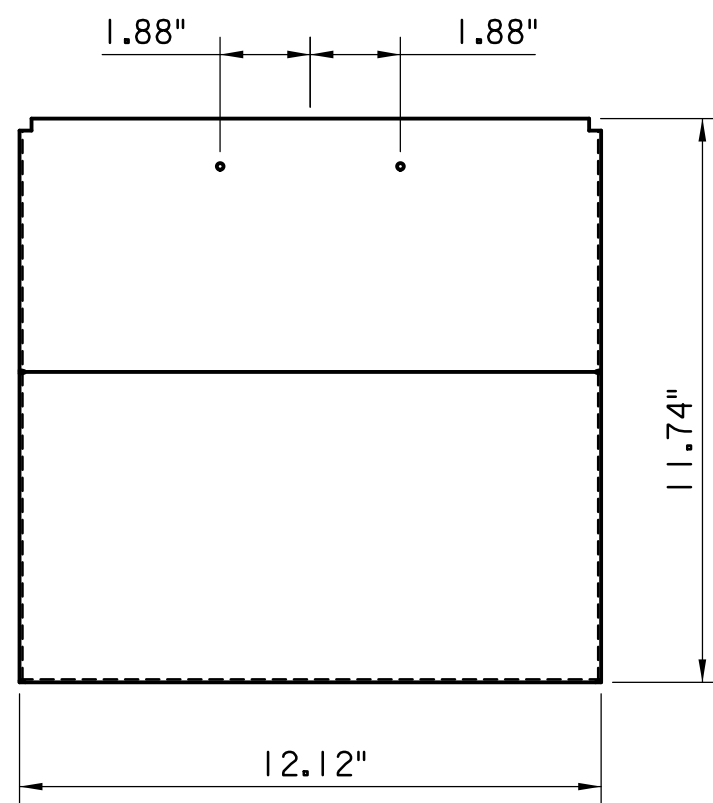

TOP

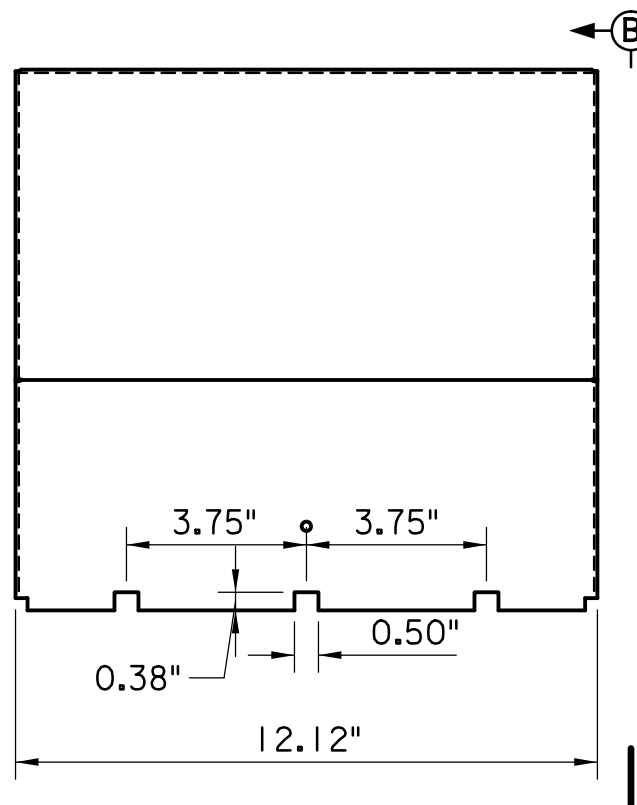

FRONT

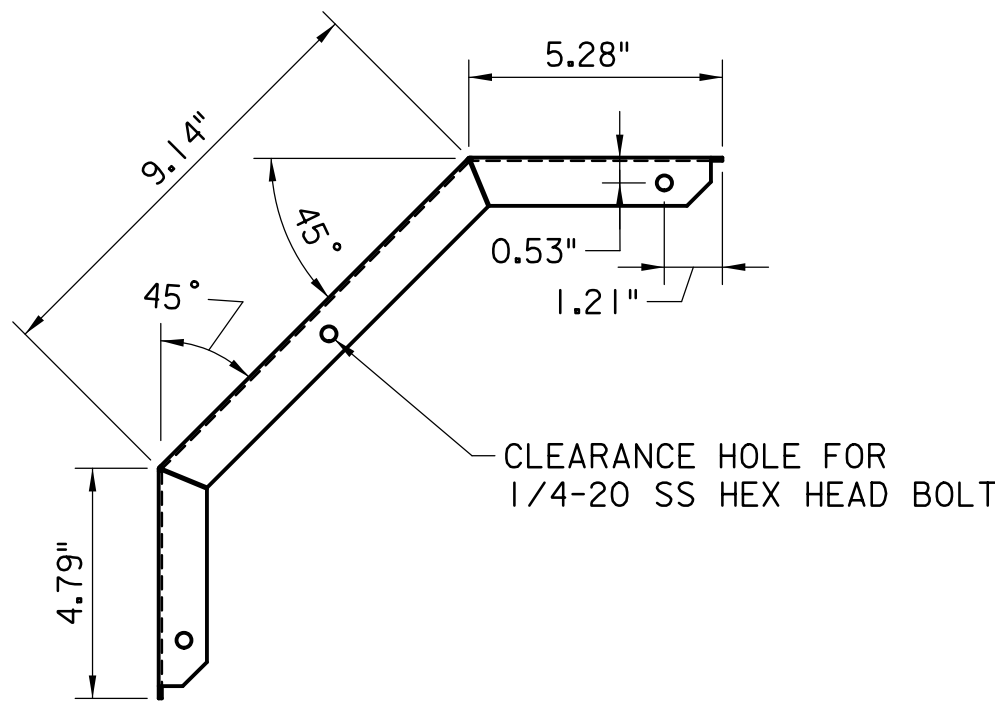


ELEVATION B-B


LOWER BRACKET COVER

RETROFIT PARAPET LOWER MOUNTING BRACKET

4" = 1'-0"

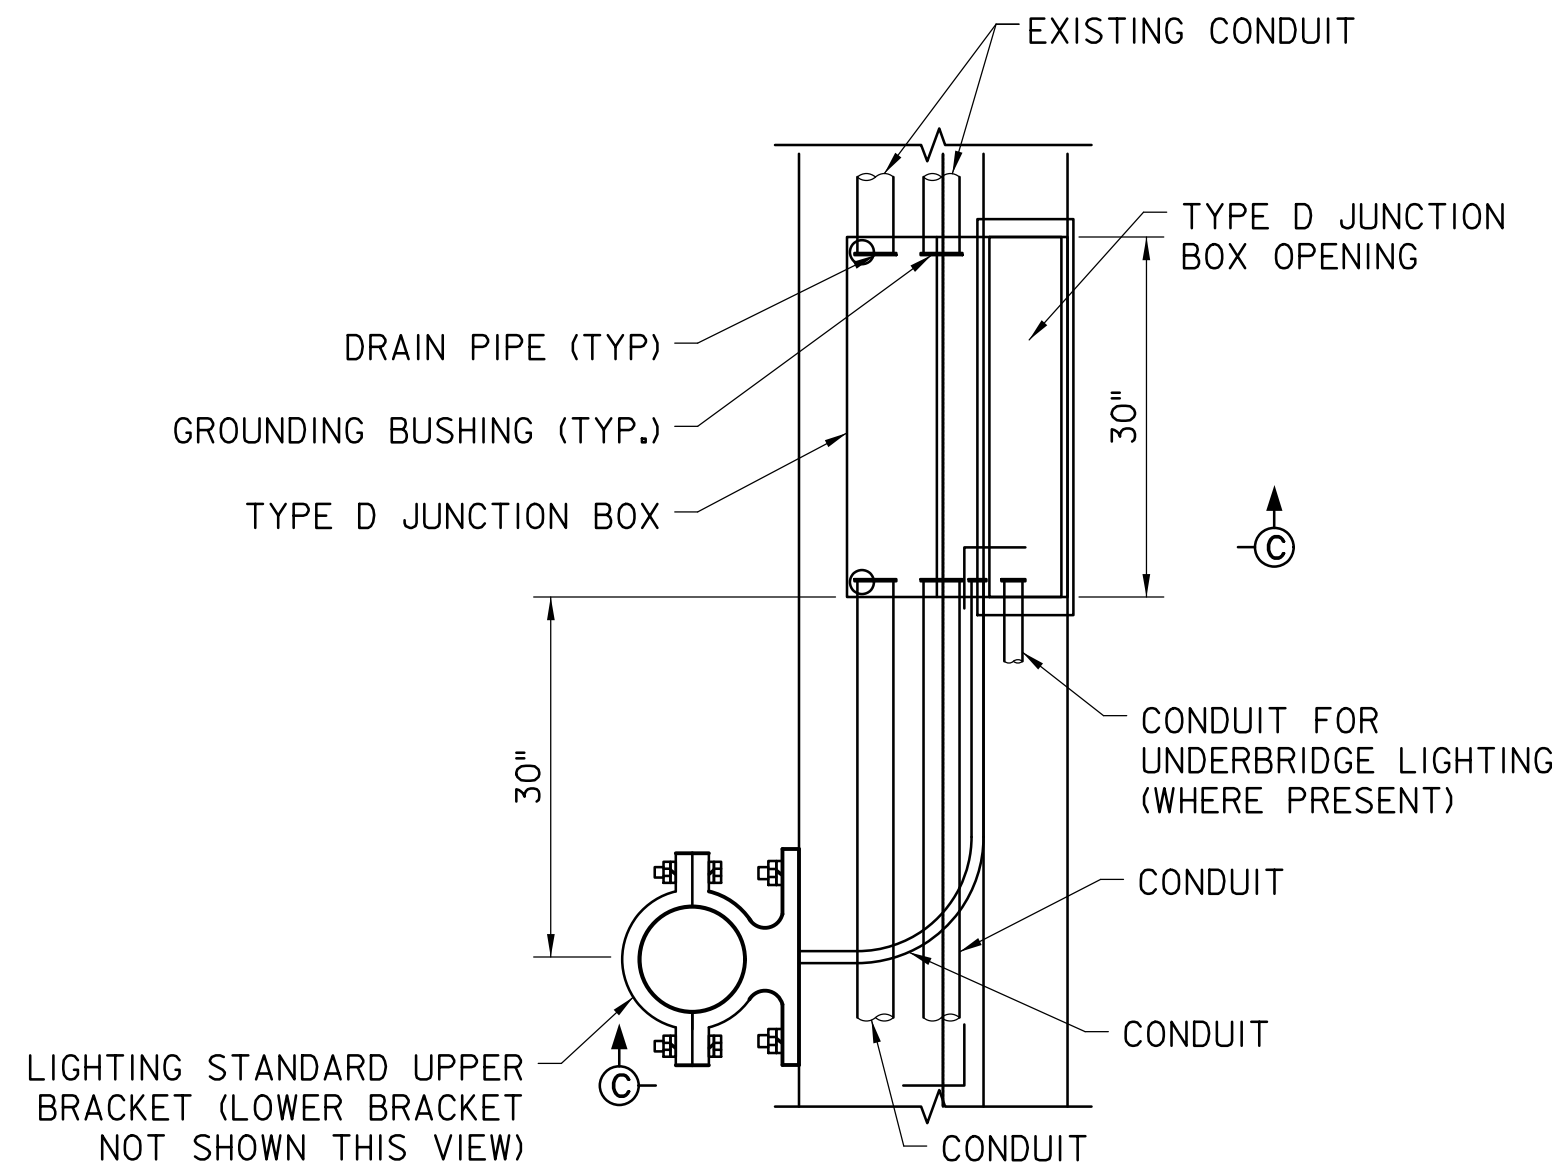


PLAN

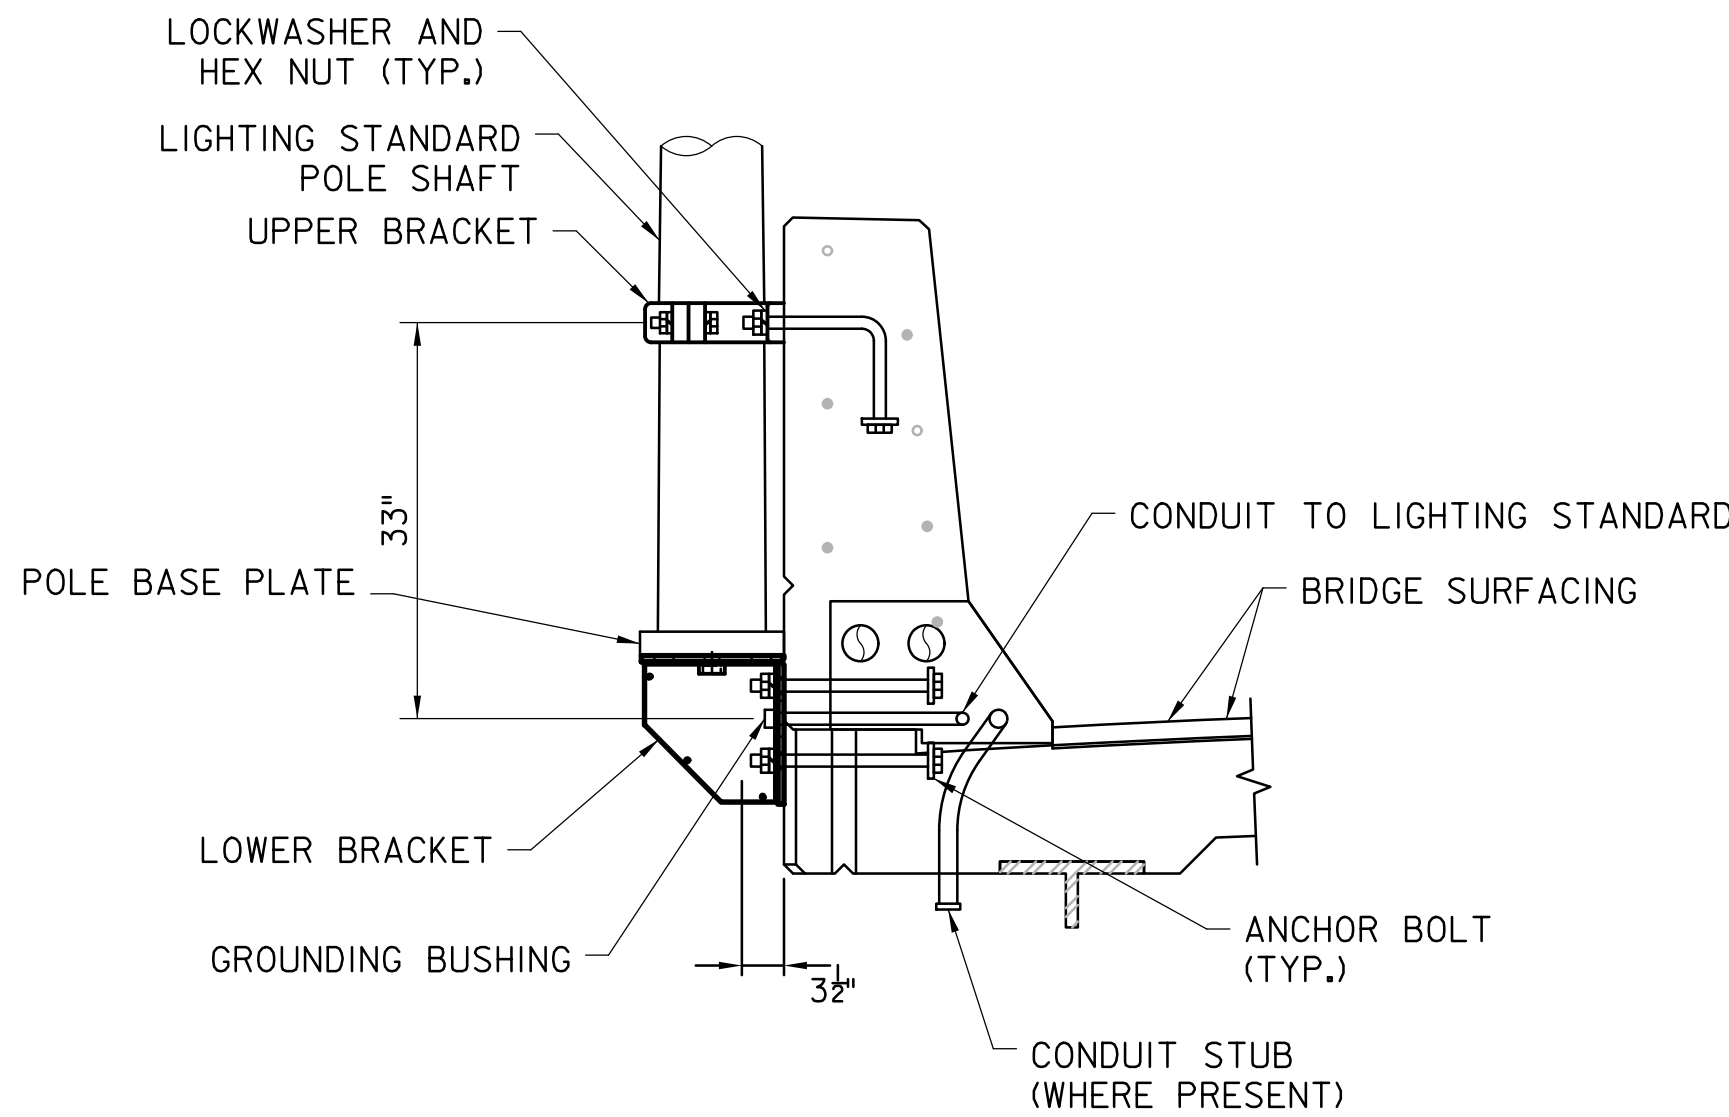

SECTION C-C

RETROFIT PARAPET MOUNTING BRACKET

3/4" = 1'-0"

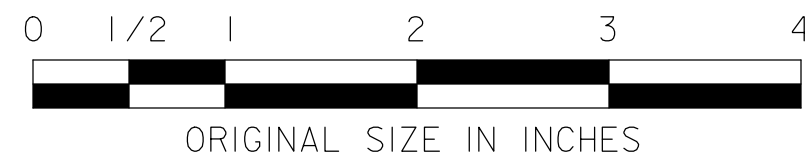

NEW JERSEY TURNPIKE AUTHORITY
**NEW JERSEY TURNPIKE
GARDEN STATE PARKWAY**

STANDARD DRAWINGS

MISCELLANEOUS DETAILS - 2

OFFICE OF THE CHIEF ENGINEER
NEW JERSEY TURNPIKE AUTHORITY
WOODBRIIDGE, NEW JERSEY

STANDARD DRAWING

E-17

REV.	DESCRIPTION	DATE
0	REISSUED DRAWING	09/21