




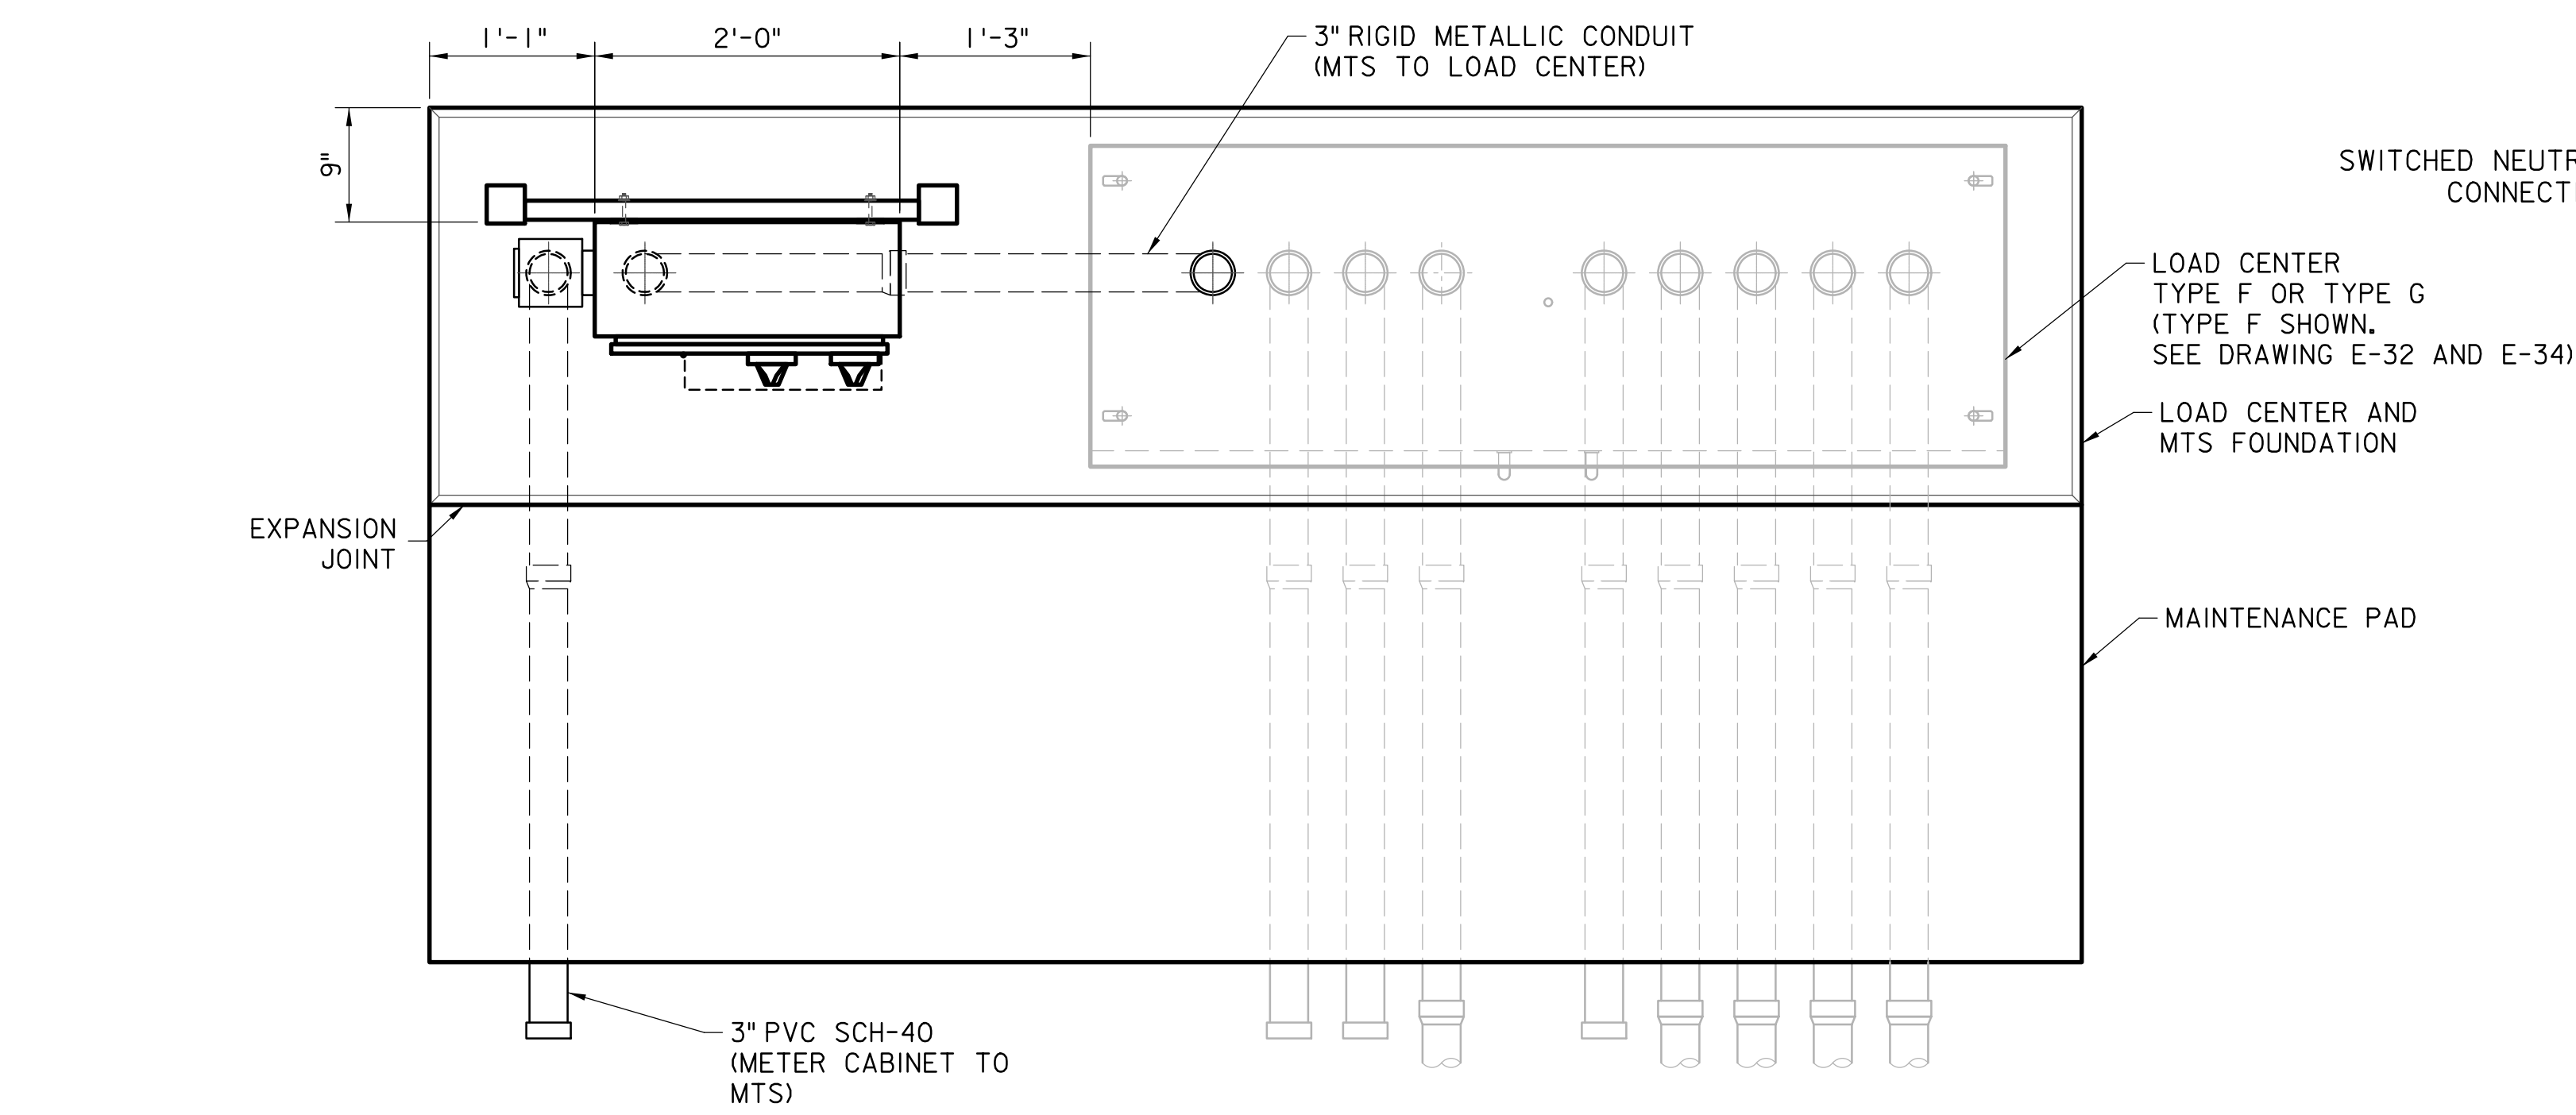

SCALE: 1" = 1'-0"

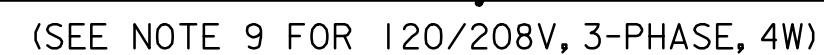

1. TYPICAL INSTALLATION SHOWN. LOCATION AND ARRANGEMENT FOR THE AREA WHERE REQUIRED SHALL BE TAKEN FROM THE CONTRACT PLANS AND SUBJECT TO THE APPROVAL OF THE ENGINEER.
2. TYPE F LOAD CENTER SHOWN. SEE LOAD CENTER, METER CABINET, AND FOUNDATION DETAILS ON DRAWINGS E-32 THROUGH E-35.
3. INSTALLATIONS MAY VARY FOR EACH INDIVIDUAL SITE. SEE CONTRACT PLANS FOR ALL CONDUIT AND WIRE SIZES AND CONDUIT ARRANGEMENTS.
4. MTS CABINET SHALL HAVE A 0.025 GAUGE ALUMINUM NAMEPLATE WITH DIE STAMPED BLACK LETTERS AND NUMBERS AND SHALL BE INSTALLED ON MTS CABINET DOOR. NAMEPLATE SHALL HAVE STAINLESS STEEL RIVET TYPE SCREW TO MOUNT IT ON THE CABINET. INSTALL NAMEPLATE 3" BELOW TOP OF CABINET.
5. SEE CONTRACT PLANS FOR MTS AND LOAD CENTER WIRING DIAGRAM.
6. THE CONTRACTOR SHALL LABEL ALL EQUIPMENTS WITH VOLTAGE AND THEIR USE. (EX.: 480Y/277V, 3-PHASE, LP ETC.)
7. ALL OPEN CONDUIT TERMINATIONS SHALL HAVE RODENT BLOCKING MATERIAL INSTALLED. SEE DETAILS ON STANDARD DRAWING E-16.
8. SEE DRAWING E-32 FOR 480Y/277V LEGEND AND OTHER NOTES.
9. REFER TO TYPE F LOAD CENTER WIRING DIAGRAM FOR 3-PHASE, 4-WIRE, 208Y/120V SYSTEM. DESIGNER TO MODIFY THE WIRING DIAGRAM AS REQUIRED. SEE DRAWING E-34 FOR 480Y/277V LEGEND AND OTHER NOTES.
10. ALL HARDWARE AND FASTENERS SHALL BE STAINLESS STEEL.

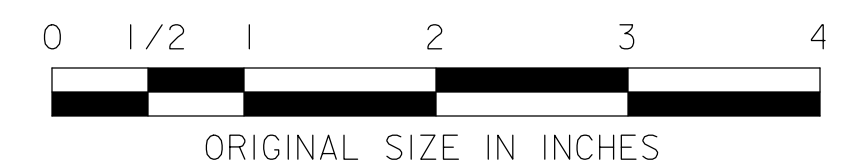

STANDARD DRAWINGS

MANUAL TRANSFER SWITCH DETAILS

STANDARD DRAWING

E-30

0	REISSUED DRAWING	09/21
REV.	DESCRIPTION	DATE