

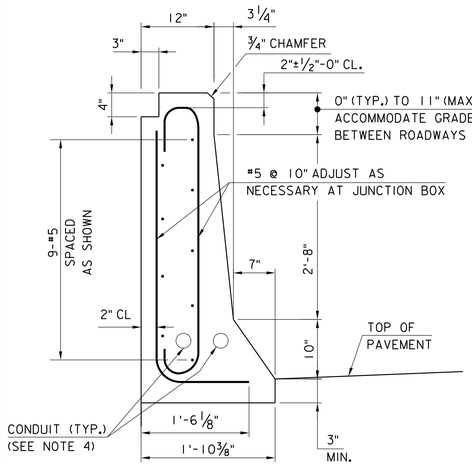



SECTION A-A
SCALE: 1" = 1'-0"

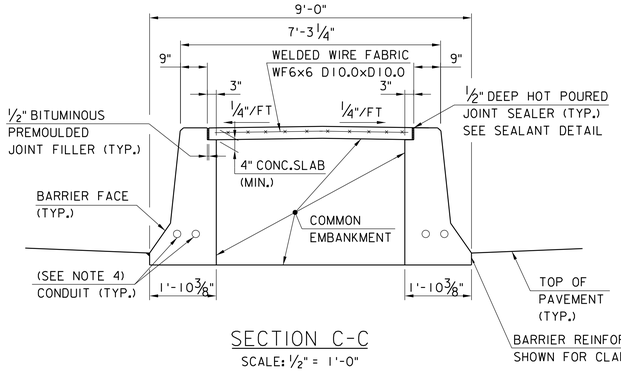


SECTION C-C
SCALE: ½" = 1'-0"

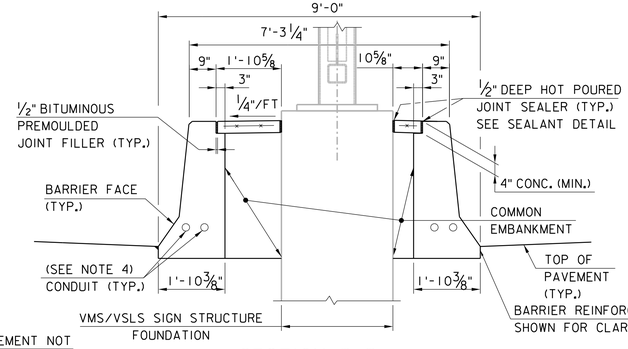


SECTION D-D
SCALE: ½" = 1'-0"

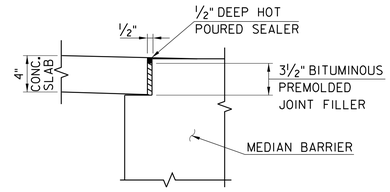


SEALANT DETAIL
N.T.S

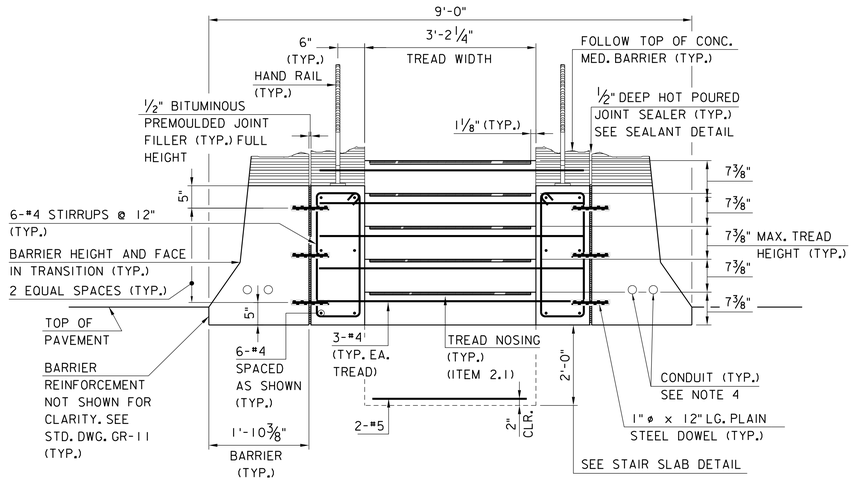


SECTION E'-E'
SCALE: ¾" = 1'-0"

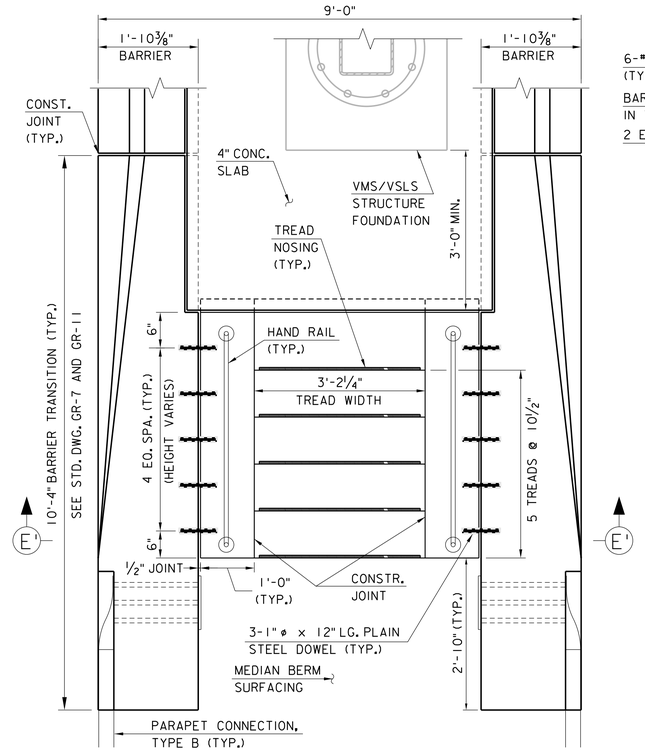


END STAIRWELL PLAN
SCALE: ¾" = 1'-0"

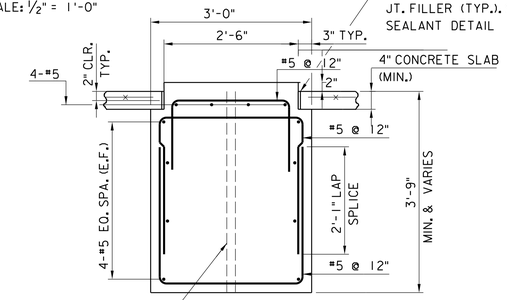


CABINET FOUNDATION
SECTION G-G
SCALE: ¾" = 1'-0"

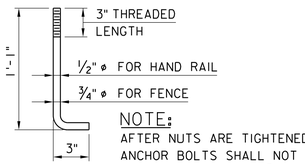

ANCHOR BOLT DETAIL
N.T.S.

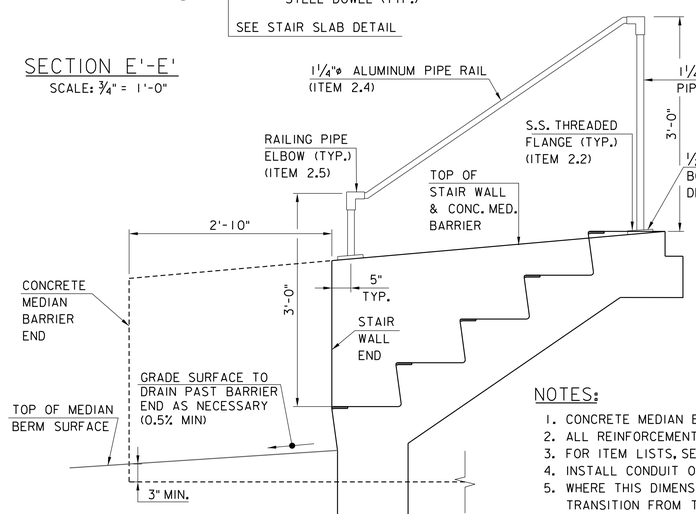

HANDRAIL DETAIL
SCALE: 1" = 1'-0"

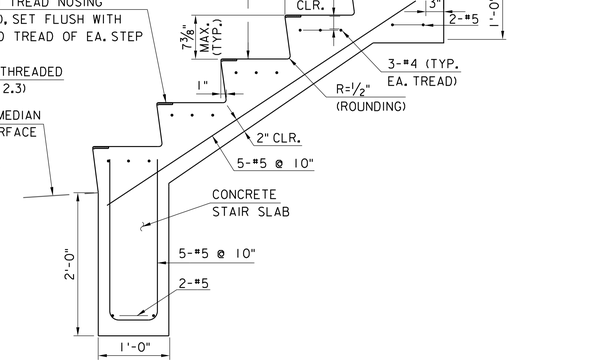

STAIR SLAB DETAIL
SCALE: 1" = 1'-0"

NOTES:
1. CONCRETE MEDIAN BARRIER SHALL CONFORM TO SECTION 508.
2. ALL REINFORCEMENT SHALL BE EPOXY COATED.
3. FOR ITEM LISTS, SEE SHEET ITS-19
4. INSTALL CONDUIT OF SIZE AND TYPE AS SHOWN ON THE PLANS.
5. WHERE THIS DIMENSION IS GREATER THAN 0", THE BARRIER HEIGHT TRANSITION FROM THE GUIDE RAIL CONNECTION SHALL OCCUR OVER THE SAME 10'-4" LENGTH AS SHOWN ON STD DWG ITS-17.

	BY	DATE
MADE	EMG	08/2010
TRACED	EG	08/2010
CHECKED	GH	08/2010
SUPERVISED	RJS	08/2010

0 ½ 1 2 3 4
ORIGINAL SIZE IN INCHES

APP.	NO.	DATE	REVISION
	C	10/2013	CONFORMED DRAWING

NEW JERSEY TURNPIKE AUTHORITY
NEW JERSEY TURNPIKE
VMS EQUIPMENT MEDIAN – 2

HNTB 9 ENTIN ROAD, SUITE 202. PARSIPPANY, NJ 07054 – COA# 24GA28000700
ANTHONY L. BARTELLO
New Jersey Professional Engineer License No. GE 45842

STANDARD DRAWING
ITS-18

CONTRACT NO. SHEET NO. OF

DATE: $DATE$
FILE: $FILE$