
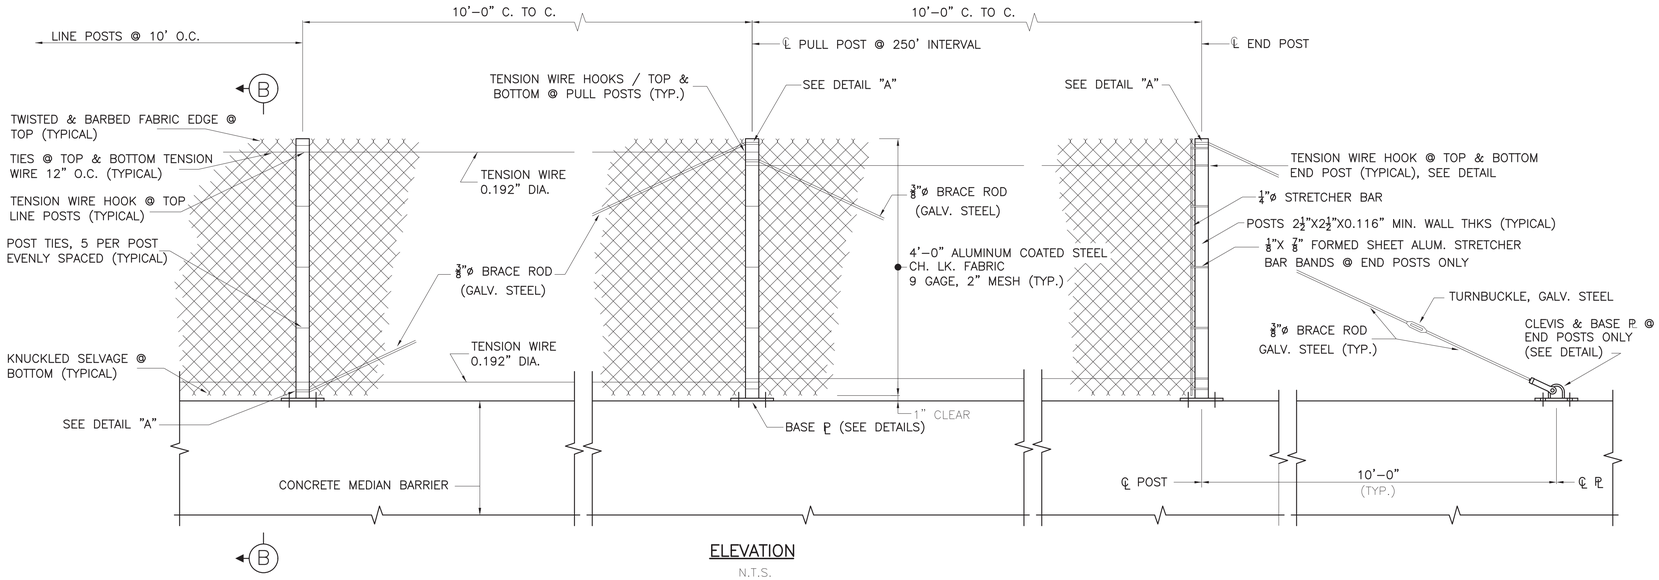



ELEVATION

N.T.S.

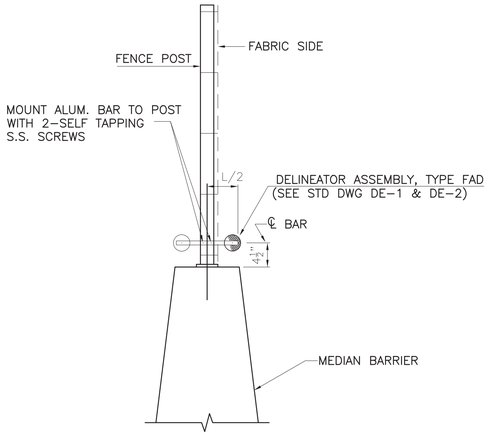


SECTION B–B

N.T.S.

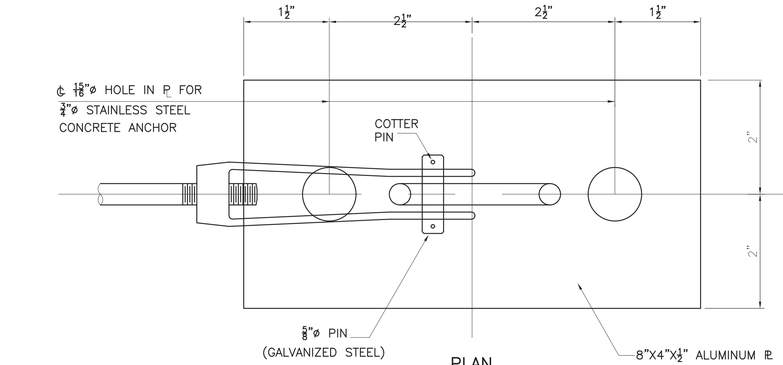


PLAN

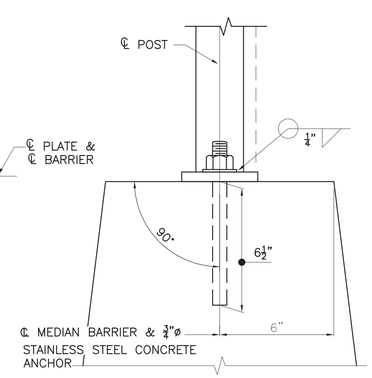

SECTION A–A


N.T.S.

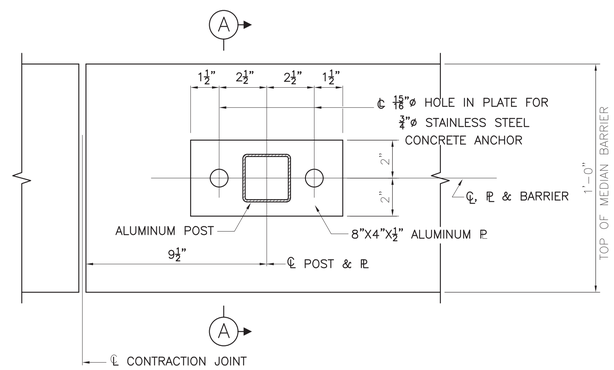

PLAN–POST ATTACHMENT TO MEDIAN BARRIER

N.T.S.

NOTE:
AFTER NUTS ARE TIGHTENED, CONCRETE ANCHORS SHALL NOT PROJECT MORE THAN ⅜" ABOVE NUT. PEEN EXPOSED BOLT ENDS.

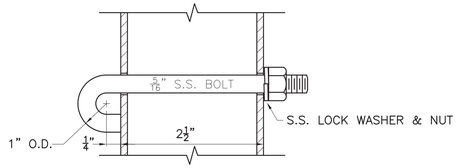

DETAIL–TENSION WIRE HOOK


N.T.S.

NOTES

1. MEDIAN FENCING SHALL CONFORM TO SECTION 511.
2. ALL POSTS SHALL BE SET AT 10'–0" CENTER TO CENTER.
3. PULL POSTS ARE REQUIRED AT 250' INTERVALS.
4. TWO (2) ⅜" DIA. BRACE RODS WITH TURNBUCKLES ARE REQUIRED AT EACH PULL POST.
5. ONE (1) ⅜" DIA. BRACE ROD WITH TURNBUCKLE & CLEVIS IS REQUIRED AT EACH END POST.
6. CONCRETE ANCHORS FOR FASTENING BASE PLATES TO TOP OF BARRIER SHALL BE POLYESTER RESIN BONDED STAINLESS STEEL ANCHORS.
7. DRILLED HOLES FOR CONCRETE ANCHORS, SHALL BE 6½" DEEP.


0 1/2 1 2 3 4

ORIGINAL SIZE IN INCHES

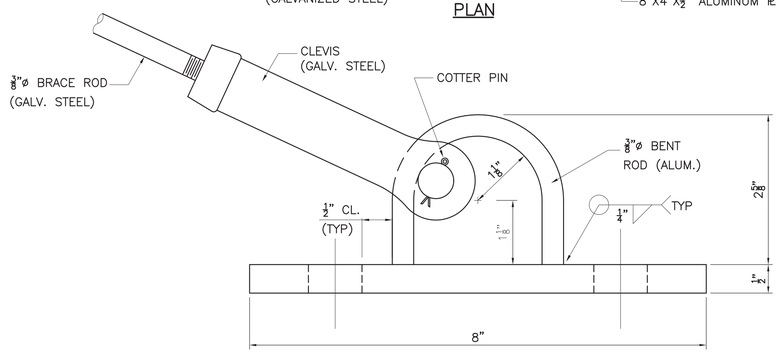

ELEVATION

CLEVIS & BASE PLATE DETAILS

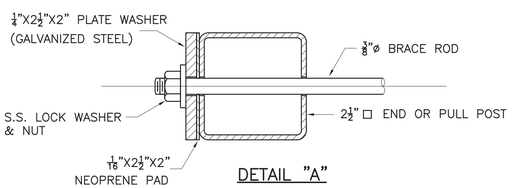

DETAIL "A"

N.T.S.

1

THIS DRAWING FOR REFERENCE ONLY

THIS DRAWING MAY ONLY BE USED FOR REPAIR OF EXISTING AUTHORITY MEDIAN BARRIER FENCING. NEW INSTALLATION OR COMPLETE REPLACEMENT SHALL BE PROHIBITED.

REV.	DESCRIPTION	DATE
1	NOTE ADDED	07/21
0	REISSUED: CONFORMS TO 2004 SPECS	04/05

NEW JERSEY TURNPIKE AUTHORITY

NEW JERSEY TURNPIKE GARDEN STATE PARKWAY

STANDARD DRAWINGS

MEDIAN BARRIER FENCING DETAILS

OFFICE OF THE CHIEF ENGINEER
NEW JERSEY TURNPIKE AUTHORITY
WOODBRIDGE, NEW JERSEY

STANDARD DRAWING

MF-2

CONTRACT NO.

SHEET NO. OF