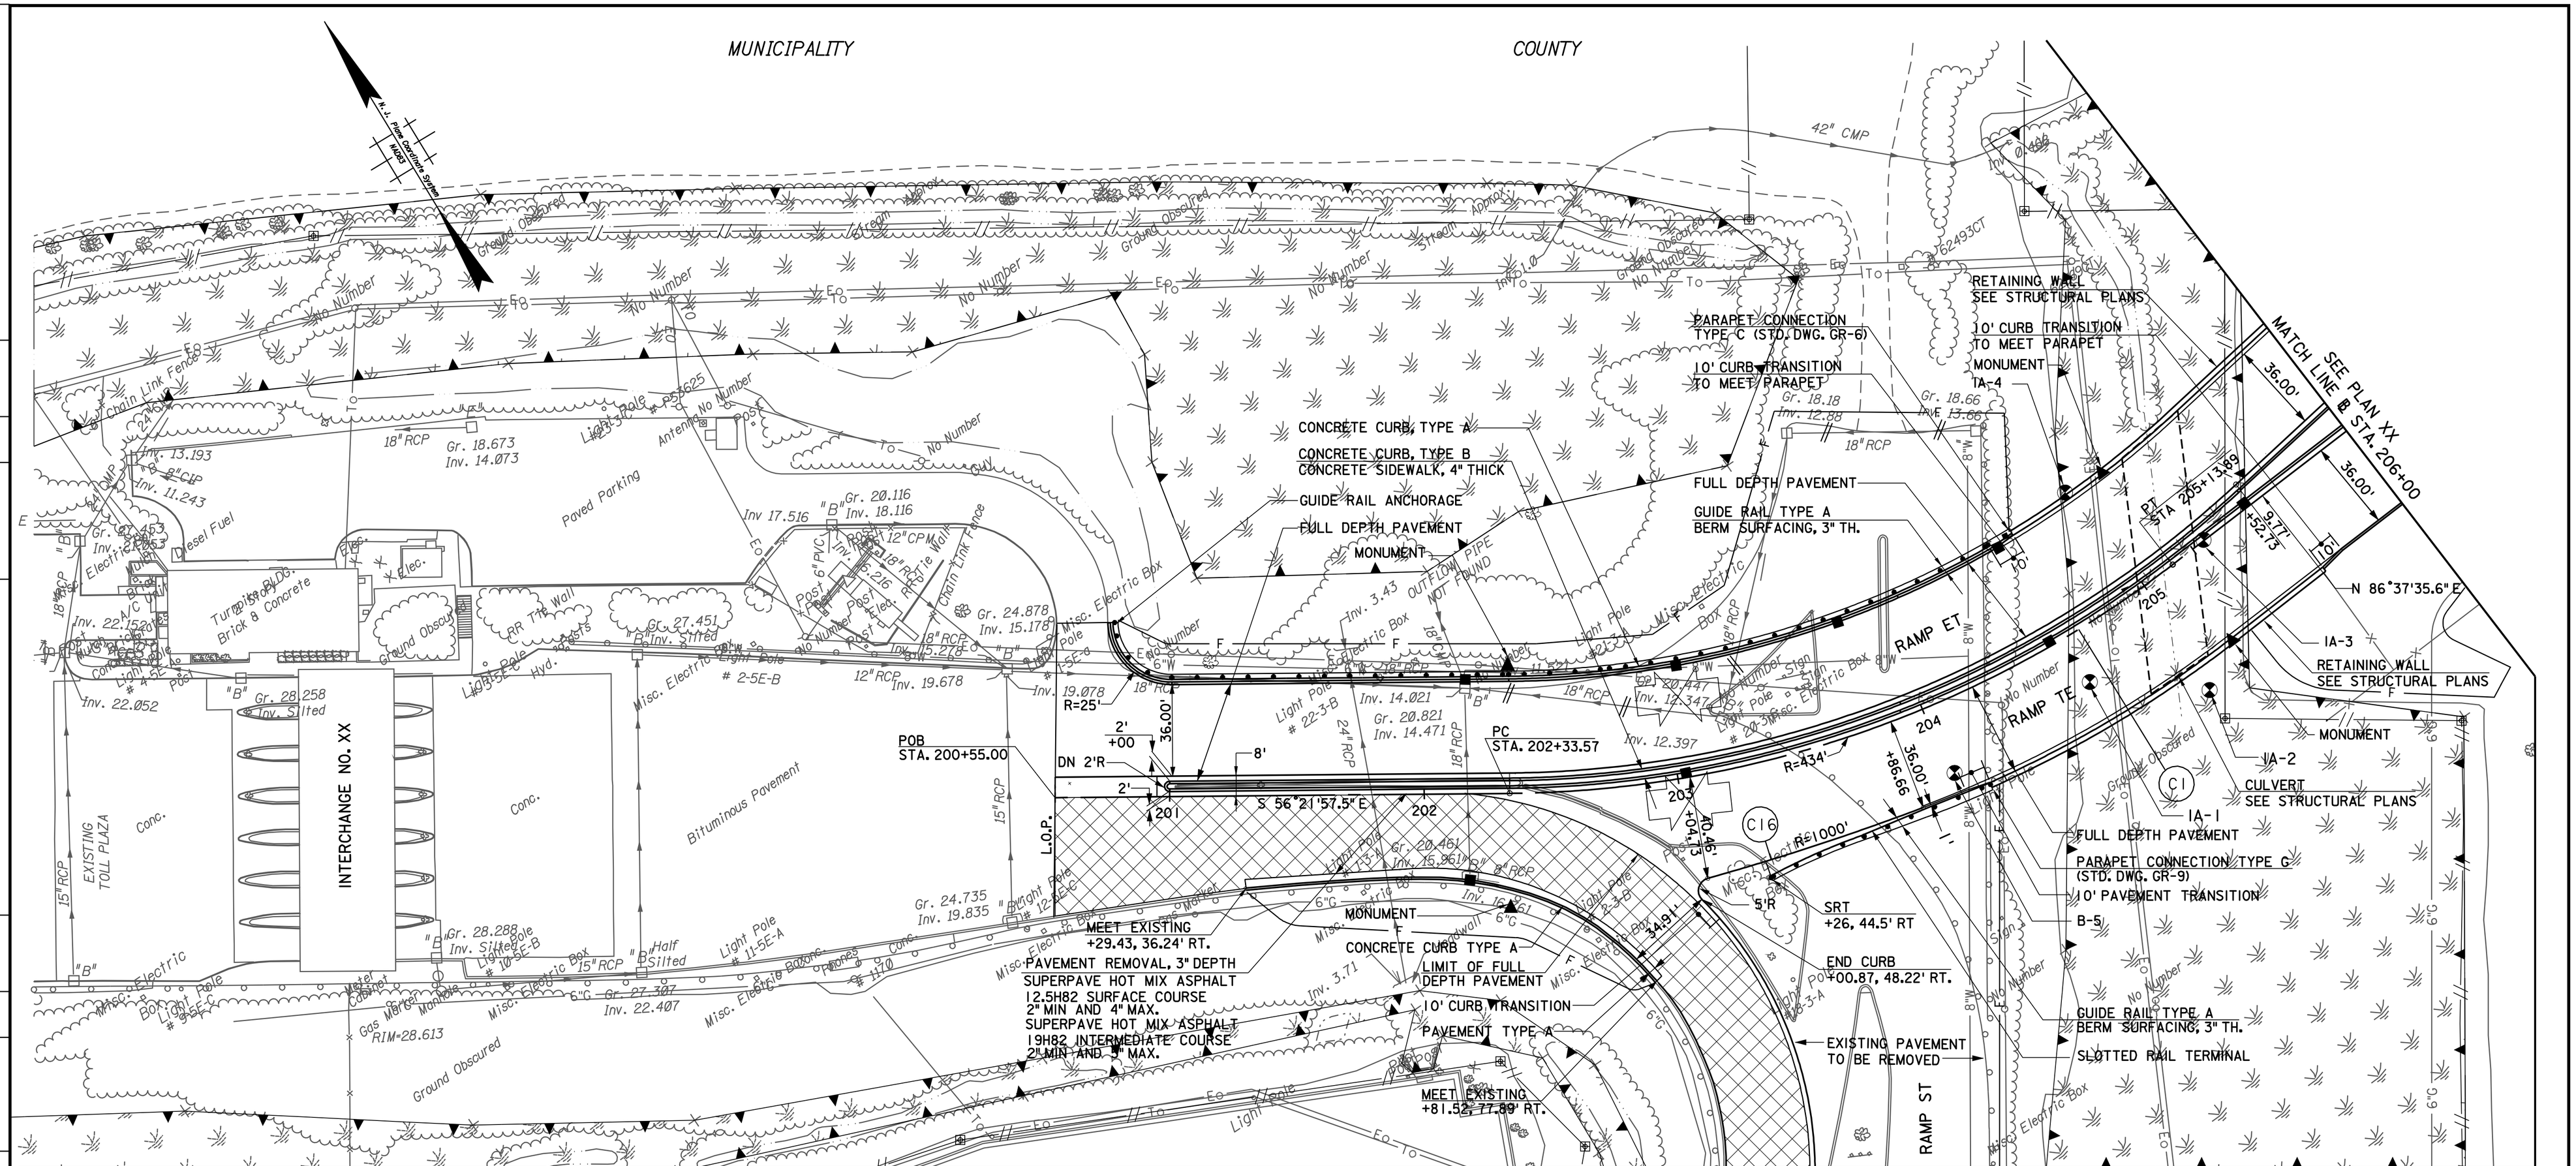

0 1/2 1 2 3 4

ORIGINAL SIZE IN INCHES

C-2 / C-2

No.	DATE	REVISION
0	5-08	ORIGINAL SHEET
		SAMPLE PLAN REVISION

	BY	DATE
MADE	XXX	XX-XX-XX
TRACED	XXX	XX-XX-XX
CHECKED	XXX	XX-XX-XX
SUPERVISED	X.XXXX	

NEW JERSEY TURNPIKE AUTHORITY

ROADWAY NAME

PROJECT DESCRIPTION

CONTRACT NO.

CONSTRUCTION PLAN -2-

NAME OF CONSULTANT
ADDRESS
CERTIFICATE OF AUTHORIZATION NO. XXXXXXXXX

SCALE: 1"= 30'
DATE: MAY 2008

16
69

JOHN DOE
NEW JERSEY PROFESSIONAL ENGINEER LICENSE NO. XXXXXXXXXXX

FILE NAME: XXX