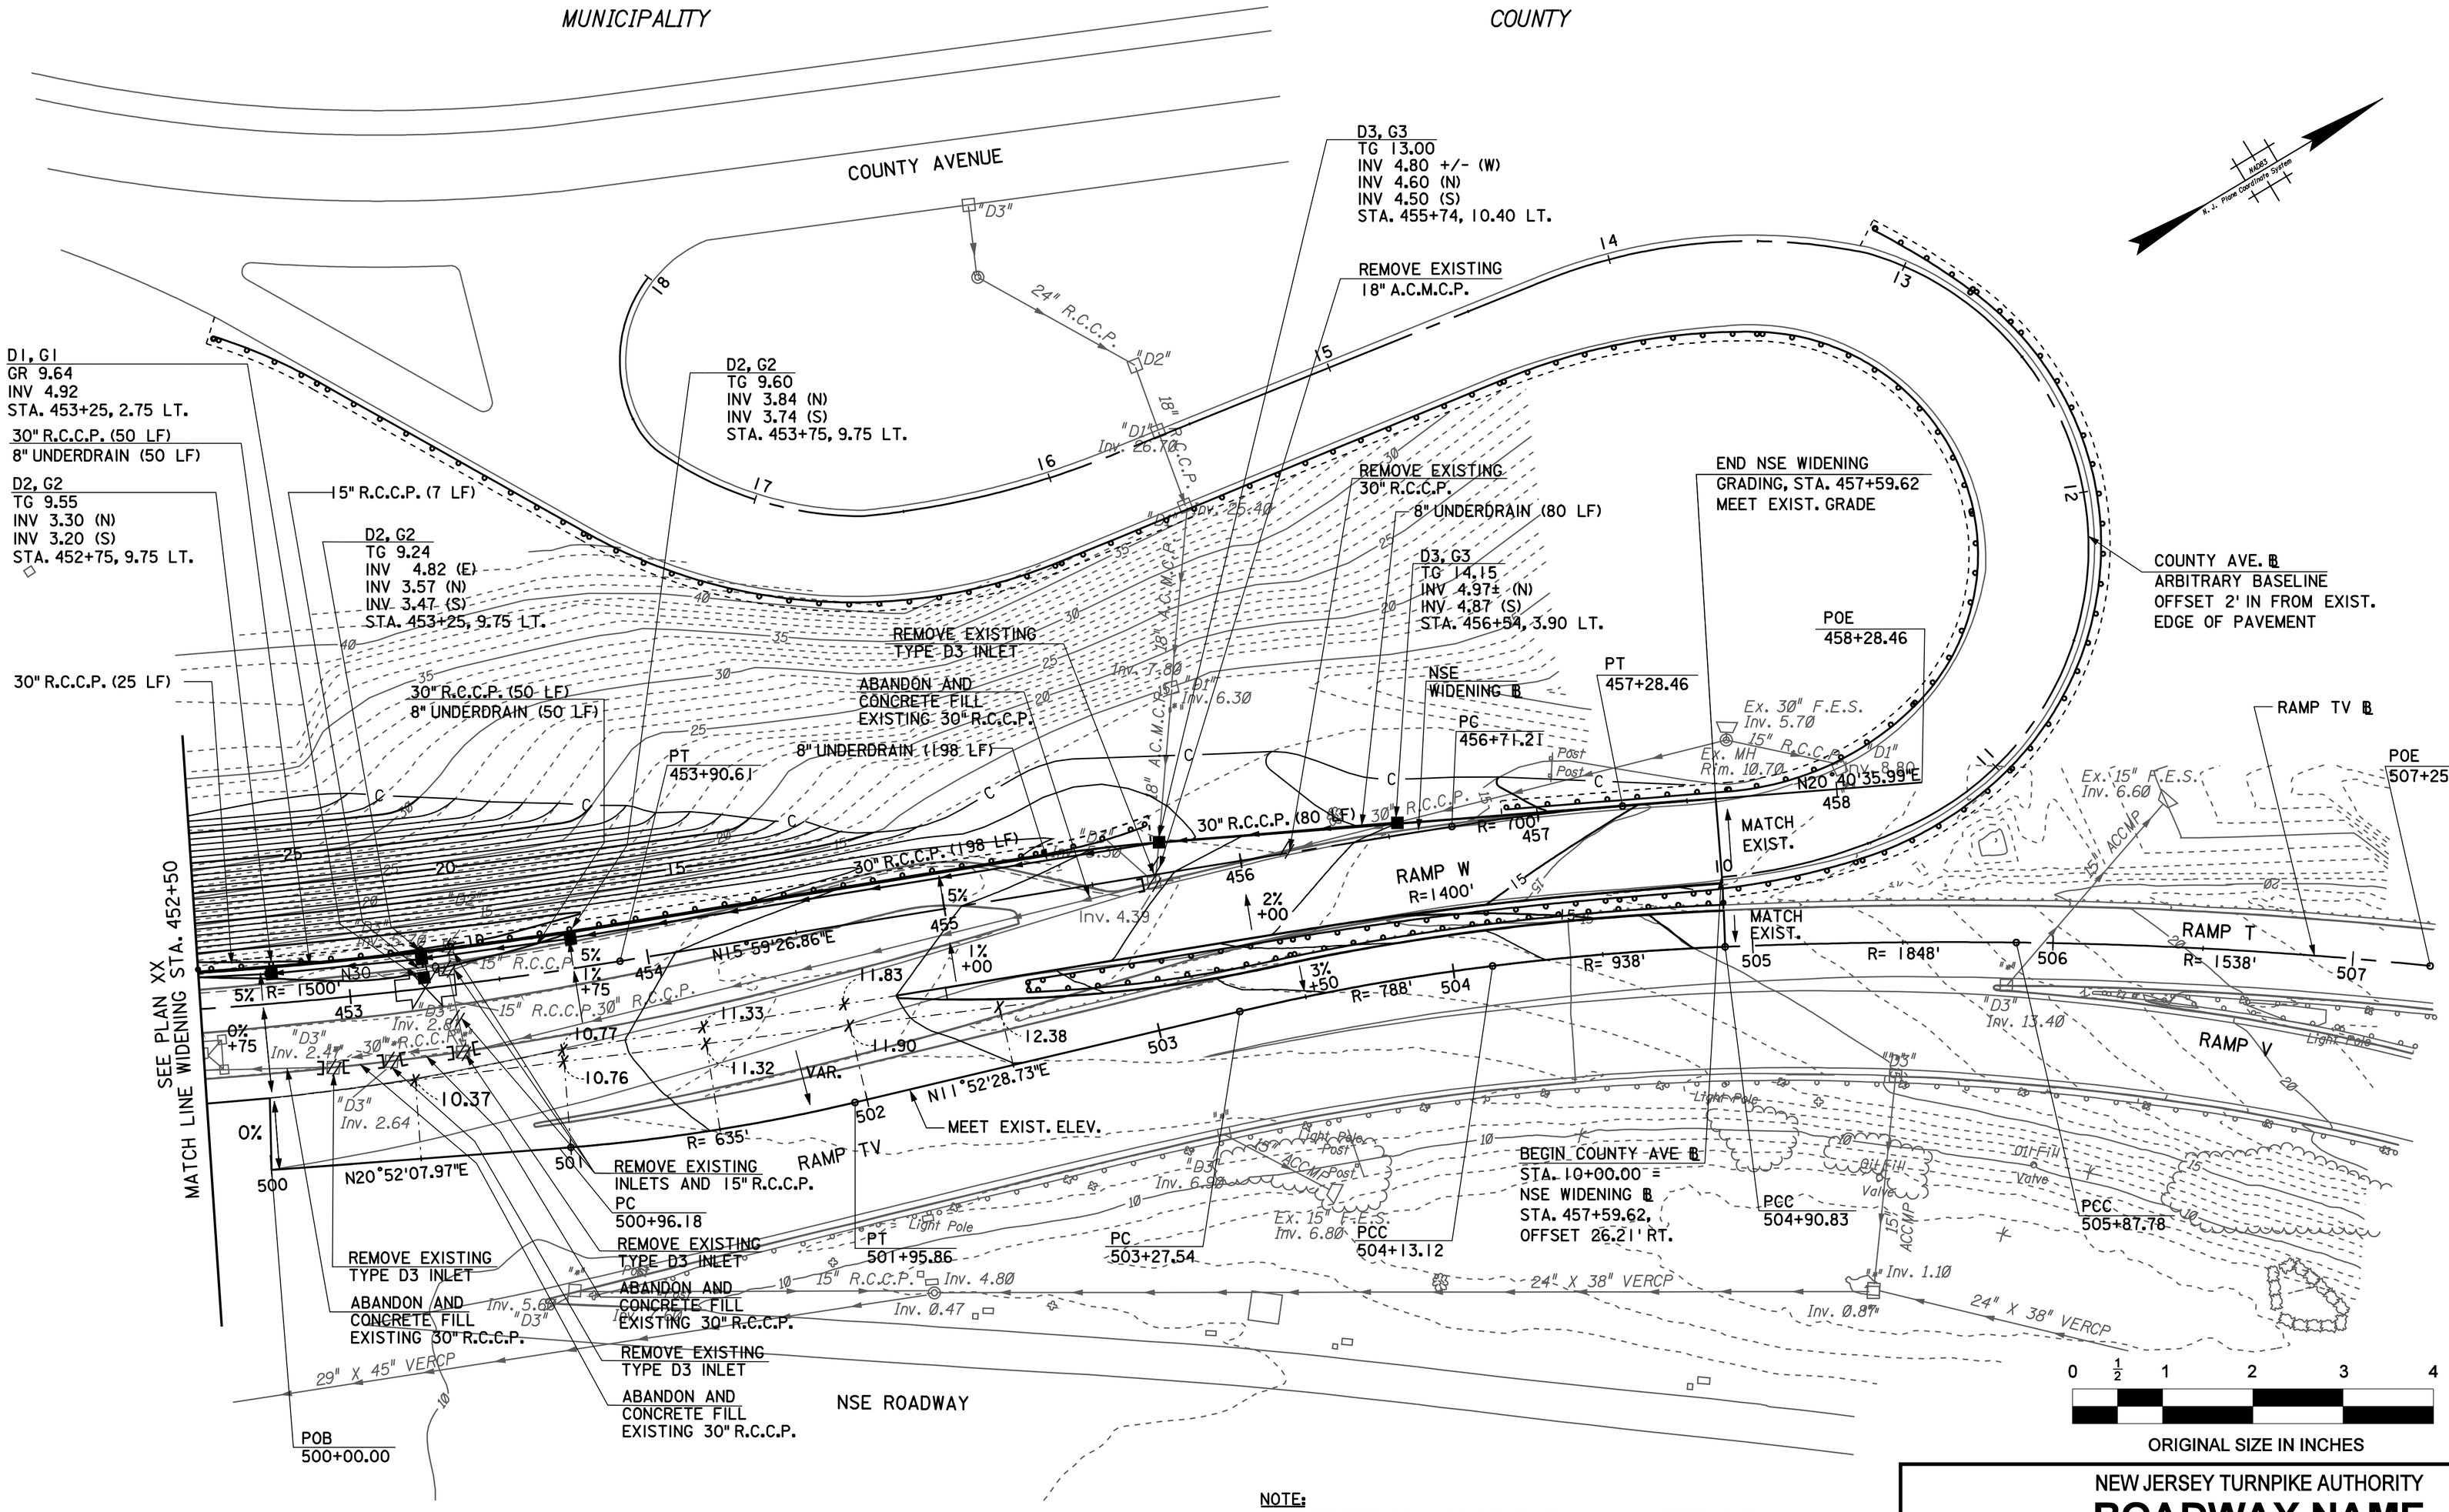

NOTE:
ALL PROPOSED DRAINAGE PIPES TO INCLUDE A BEDDING OF COARSE AGGREGATE MATERIAL.

No.	DATE	REVISION

	BY	DATE
MADE	XXX	XX-XX-XX
TRACED	XXX	XX-XX-XX
CHECKED	XXX	XX-XX-XX
SUPERVISED	X.XXXX	

No.	DATE
0	5-08

ORIGINAL SHEET
SAMPLE PLAN REVISION

DG-2
DG-2

NEW JERSEY TURNPIKE AUTHORITY

ROADWAY NAME

PROJECT DESCRIPTION

CONTRACT NO.

DRAINAGE AND GRADING PLAN -2-

NAME OF CONSULTANT
ADDRESS
CERTIFICATE OF AUTHORIZATION NO. XXXXXXXXX

SCALE: 1"= 30'
DATE: MAY 2008

18
69

JOHN DOE
NEW JERSEY PROFESSIONAL ENGINEER LICENSE NO. XXXXXXXXXXX

FILE NAME: XXXXX