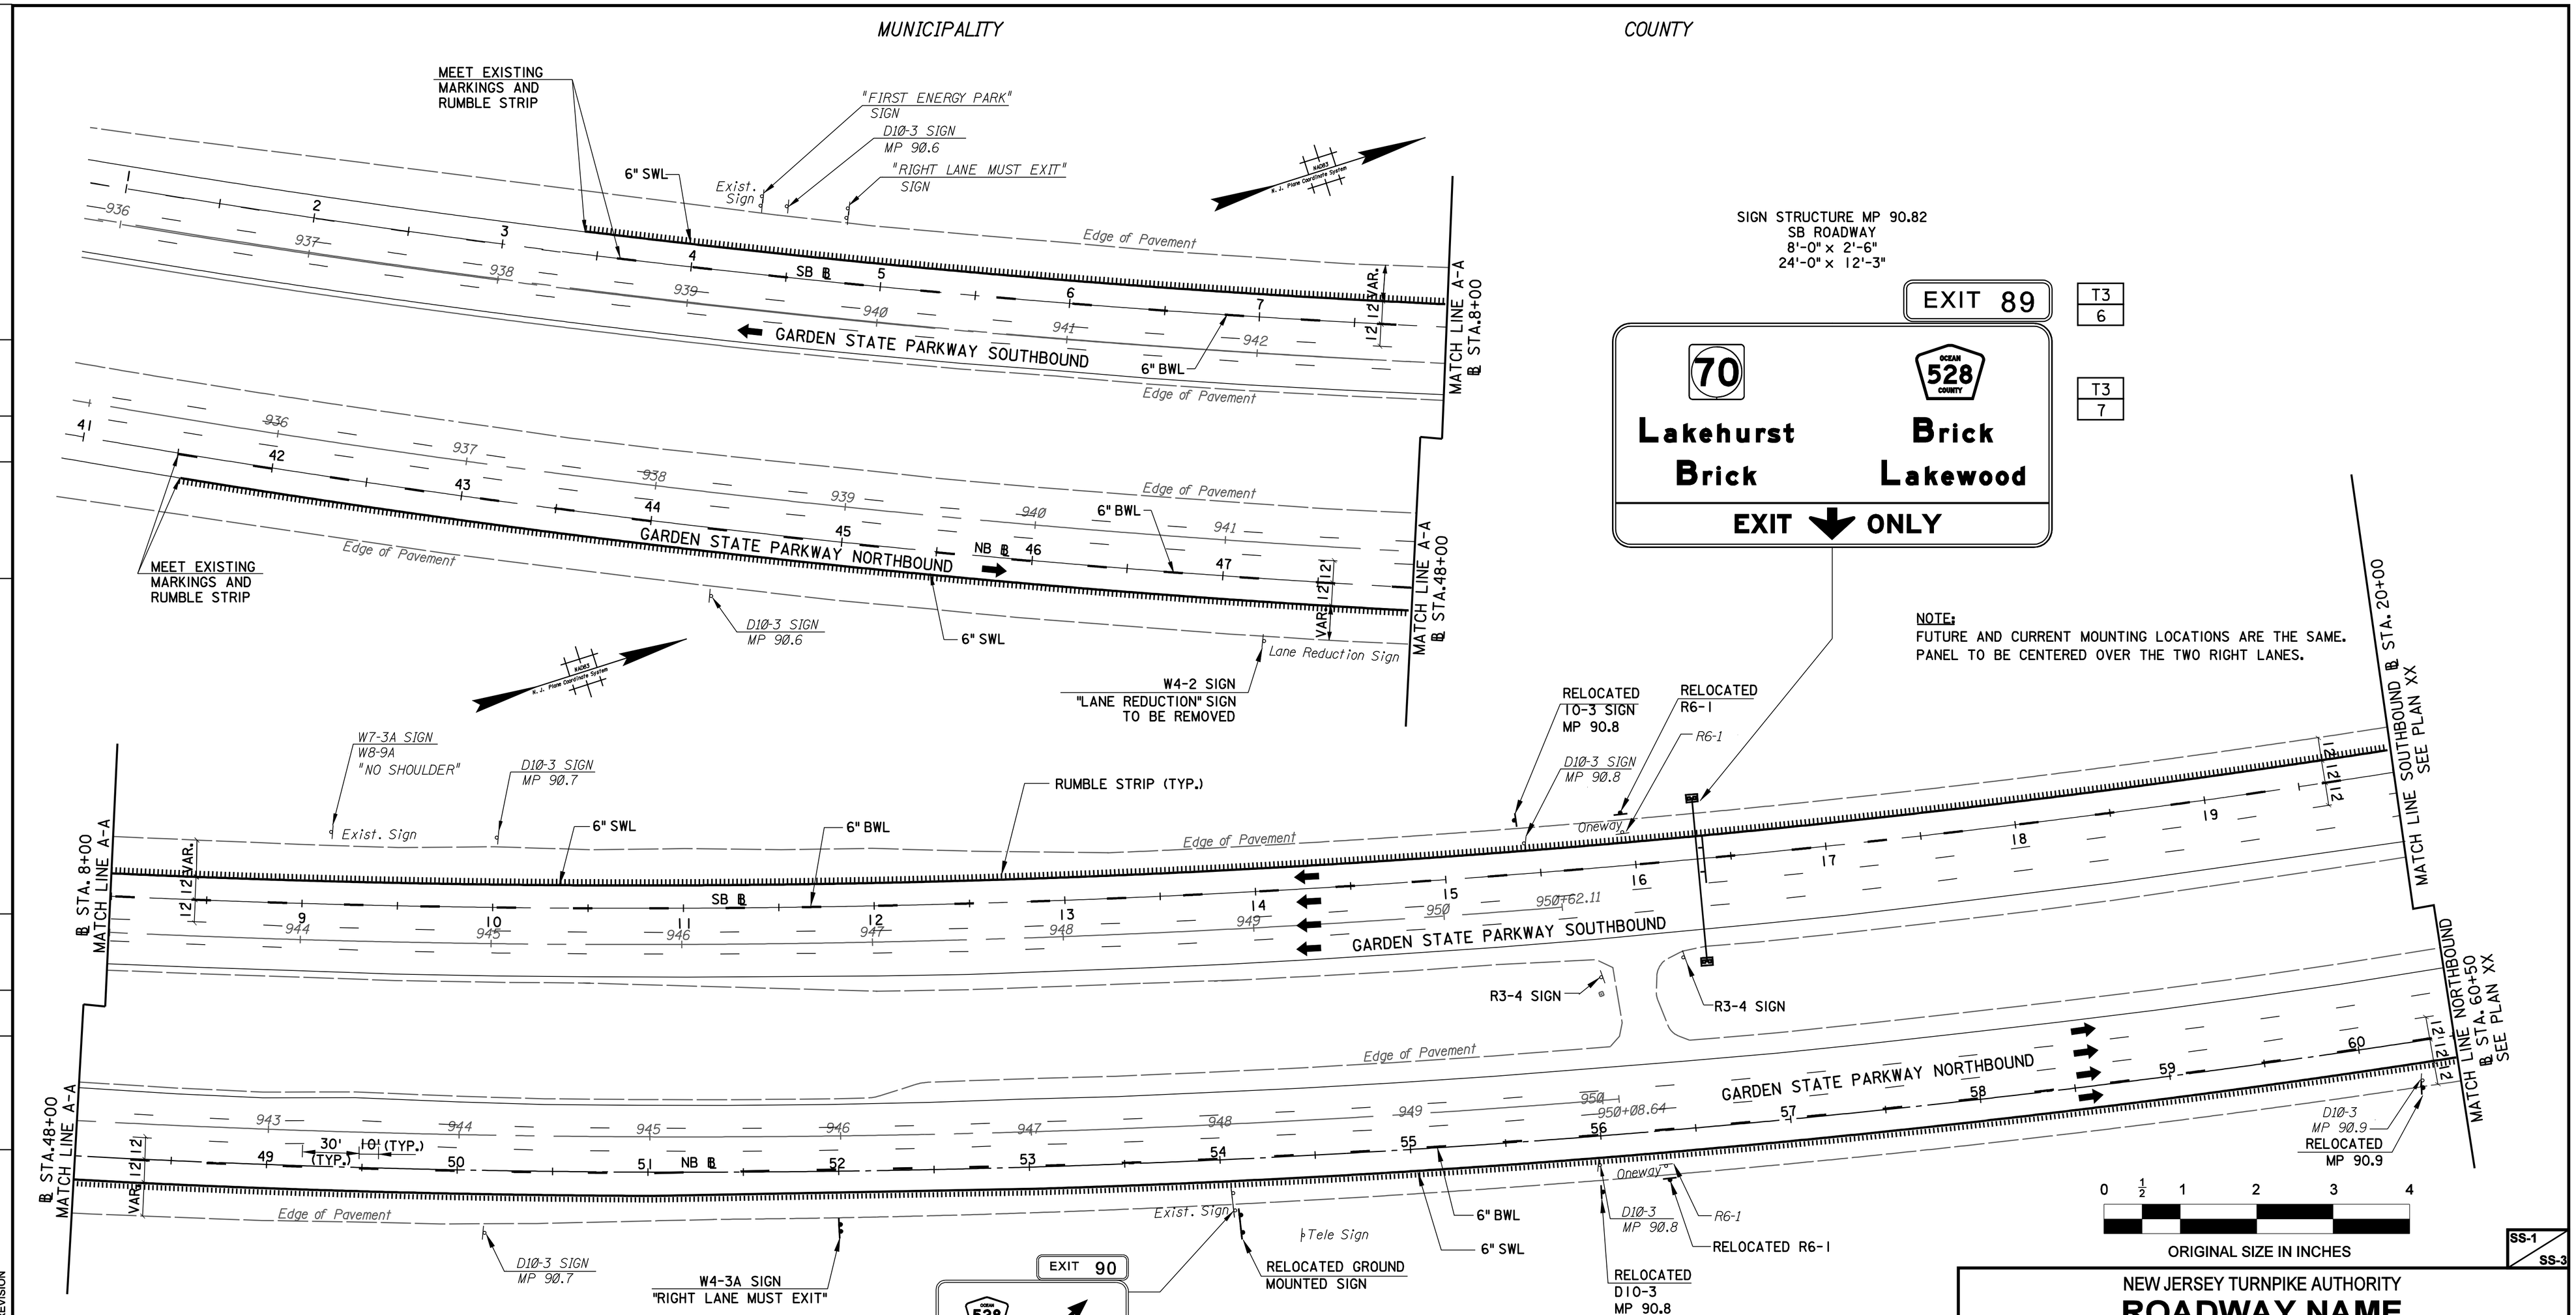


NOTE:
EXISTING GROUND MOUNTED ADVANCE GUIDE SIGN STRUCTURE TO BE RELOCATED (M.P. 90.77±)

PAVEMENT MARKING LEGEND

| | |
|---|---|
| SWL | SOLID WHITE LINE |
| SYL | SOLID YELLOW LINE |
| BWL | BROKEN WHITE LINE |
| — | (10 FT. LINE, 30 FT. GAP) EXISTING TRAFFIC MARKINGS |
| — | PROPOSED TRAFFIC MARKINGS |

| No. | DATE | REVISION |
|---|---|---|
| | | |

| | BY | DATE |
|---|---|---|
| MADE | XXX | XX-XX-XX |
| TRACED | XXX | XX-XX-XX |
| CHECKED | XXX | XX-XX-XX |
| SUPERVISED | X.XXXX | |

| No. | DATE | REVISION |
|---|---|---|
| 0 | 5-08 | ORIGINAL SHEET |

SAMPLE PLAN REVISION

SS-1 / SS-3

NEW JERSEY TURNPIKE AUTHORITY

# ROADWAY NAME

PROJECT DESCRIPTION

CONTRACT NO.

## SIGNING AND STRIPING PLAN -1-

NAME OF CONSULTANT
ADDRESS
CERTIFICATE OF AUTHORIZATION NO. XXXXXXXXX

SCALE: 1"=40'
DATE: MAY 2008

23 / 69

JOHN DOE
NEW JERSEY PROFESSIONAL ENGINEER LICENSE NO. XXXXXXXXXXXX

FILE NAME: XXX