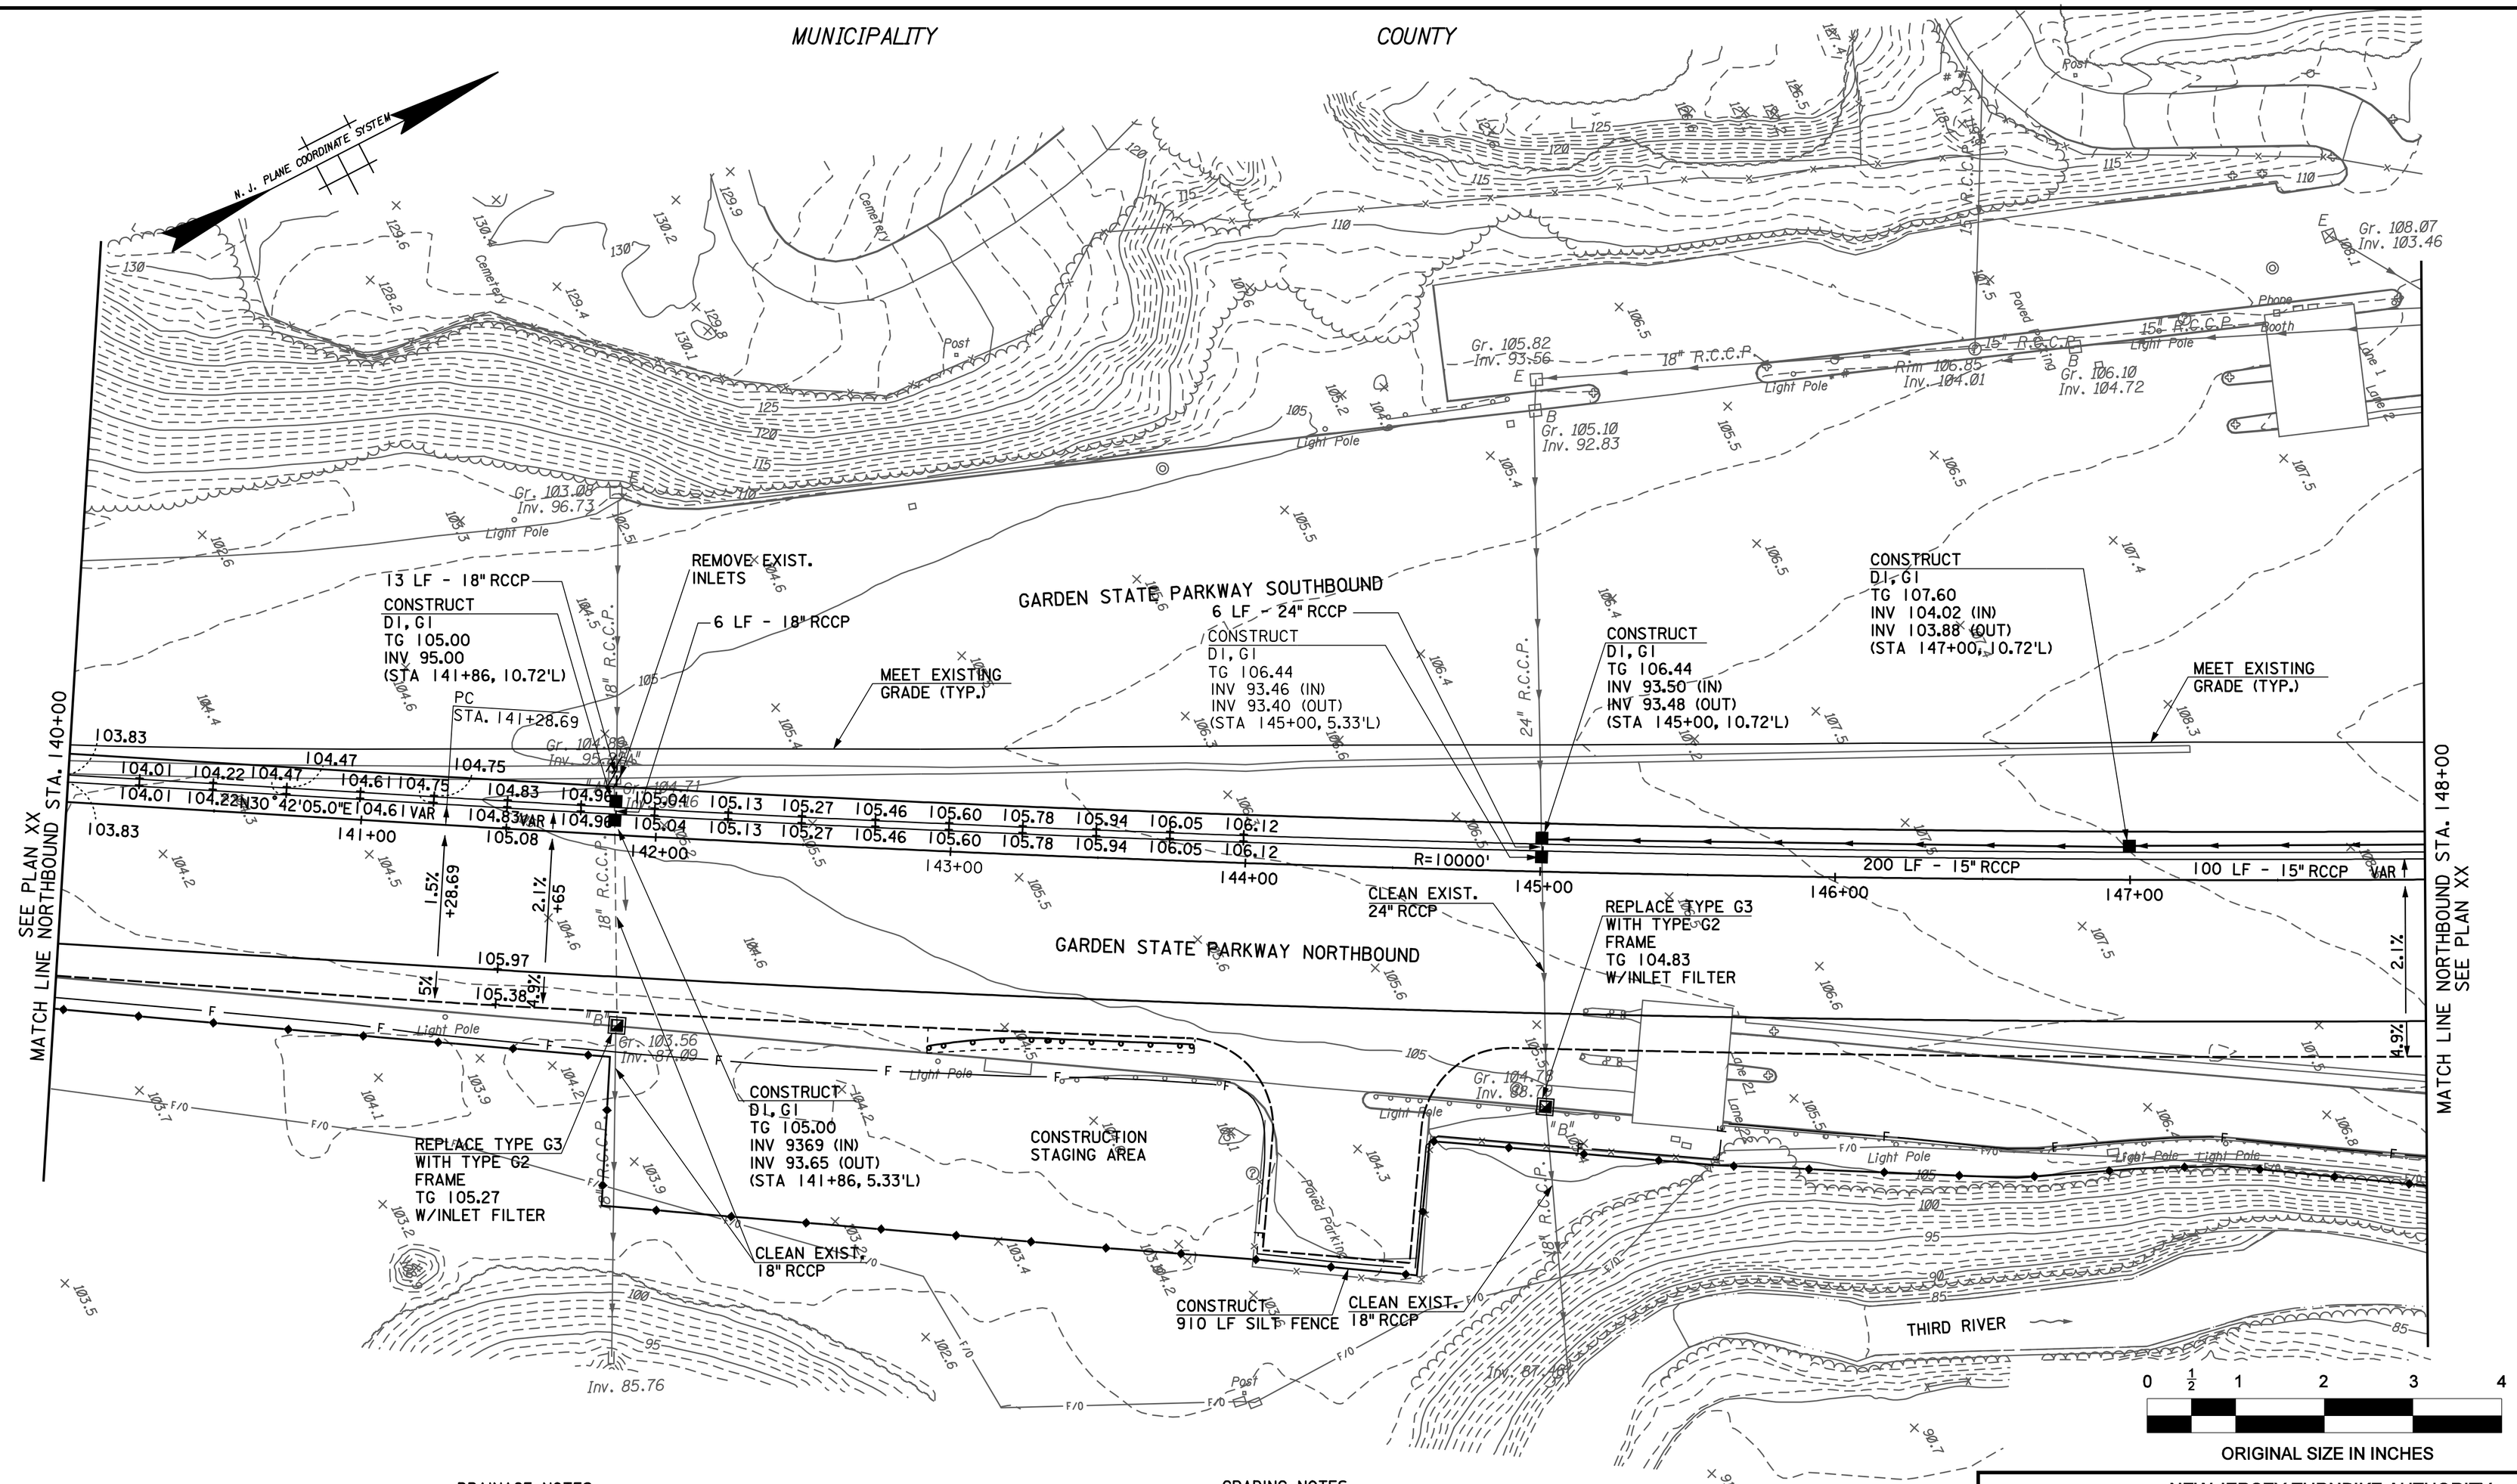

DRAINAGE NOTES
1. ALL REINFORCED CONCRETE CULVERT PIPE TO BE CLASS IV.

GRADING NOTES
1. CONTOURS SHOWN ARE EXISTING.
2. SEE TYPICAL SECTION-3 FOR INSIDE SHOULDER GRADING INFORMATION.

	BY	DATE
MADE	XXX	XX-XX-XX
TRACED	XXX	XX-XX-XX
CHECKED	XXX	XX-XX-XX
SUPERVISED	X.XXXX	

No.	DATE	REVISION
0	5-08	ORIGINAL SHEET
		SAMPLE PLAN REVISION
△	X/XX	COP NO. X: REPLACE ENTIRE SHEET

DG-6R
DG-8

NEW JERSEY TURNPIKE AUTHORITY

ROADWAY NAME

PROJECT DESCRIPTION

CONTRACT NO.

DRAINAGE, GRADING & EROSION CONTROL PLAN -5-

NAME OF CONSULTANT
ADDRESS
CERTIFICATE OF AUTHORIZATION NO. XXXXXXXX

SCALE: 1"=30'
DATE: MAY 2008

27R
209

JOHN DOE
NEW JERSEY PROFESSIONAL ENGINEER LICENSE NO. XXXXXXXXXXX

FILE NAME: XXXX

CHANGE OF PLAN NO. X, SHEET NO. X OF XX