



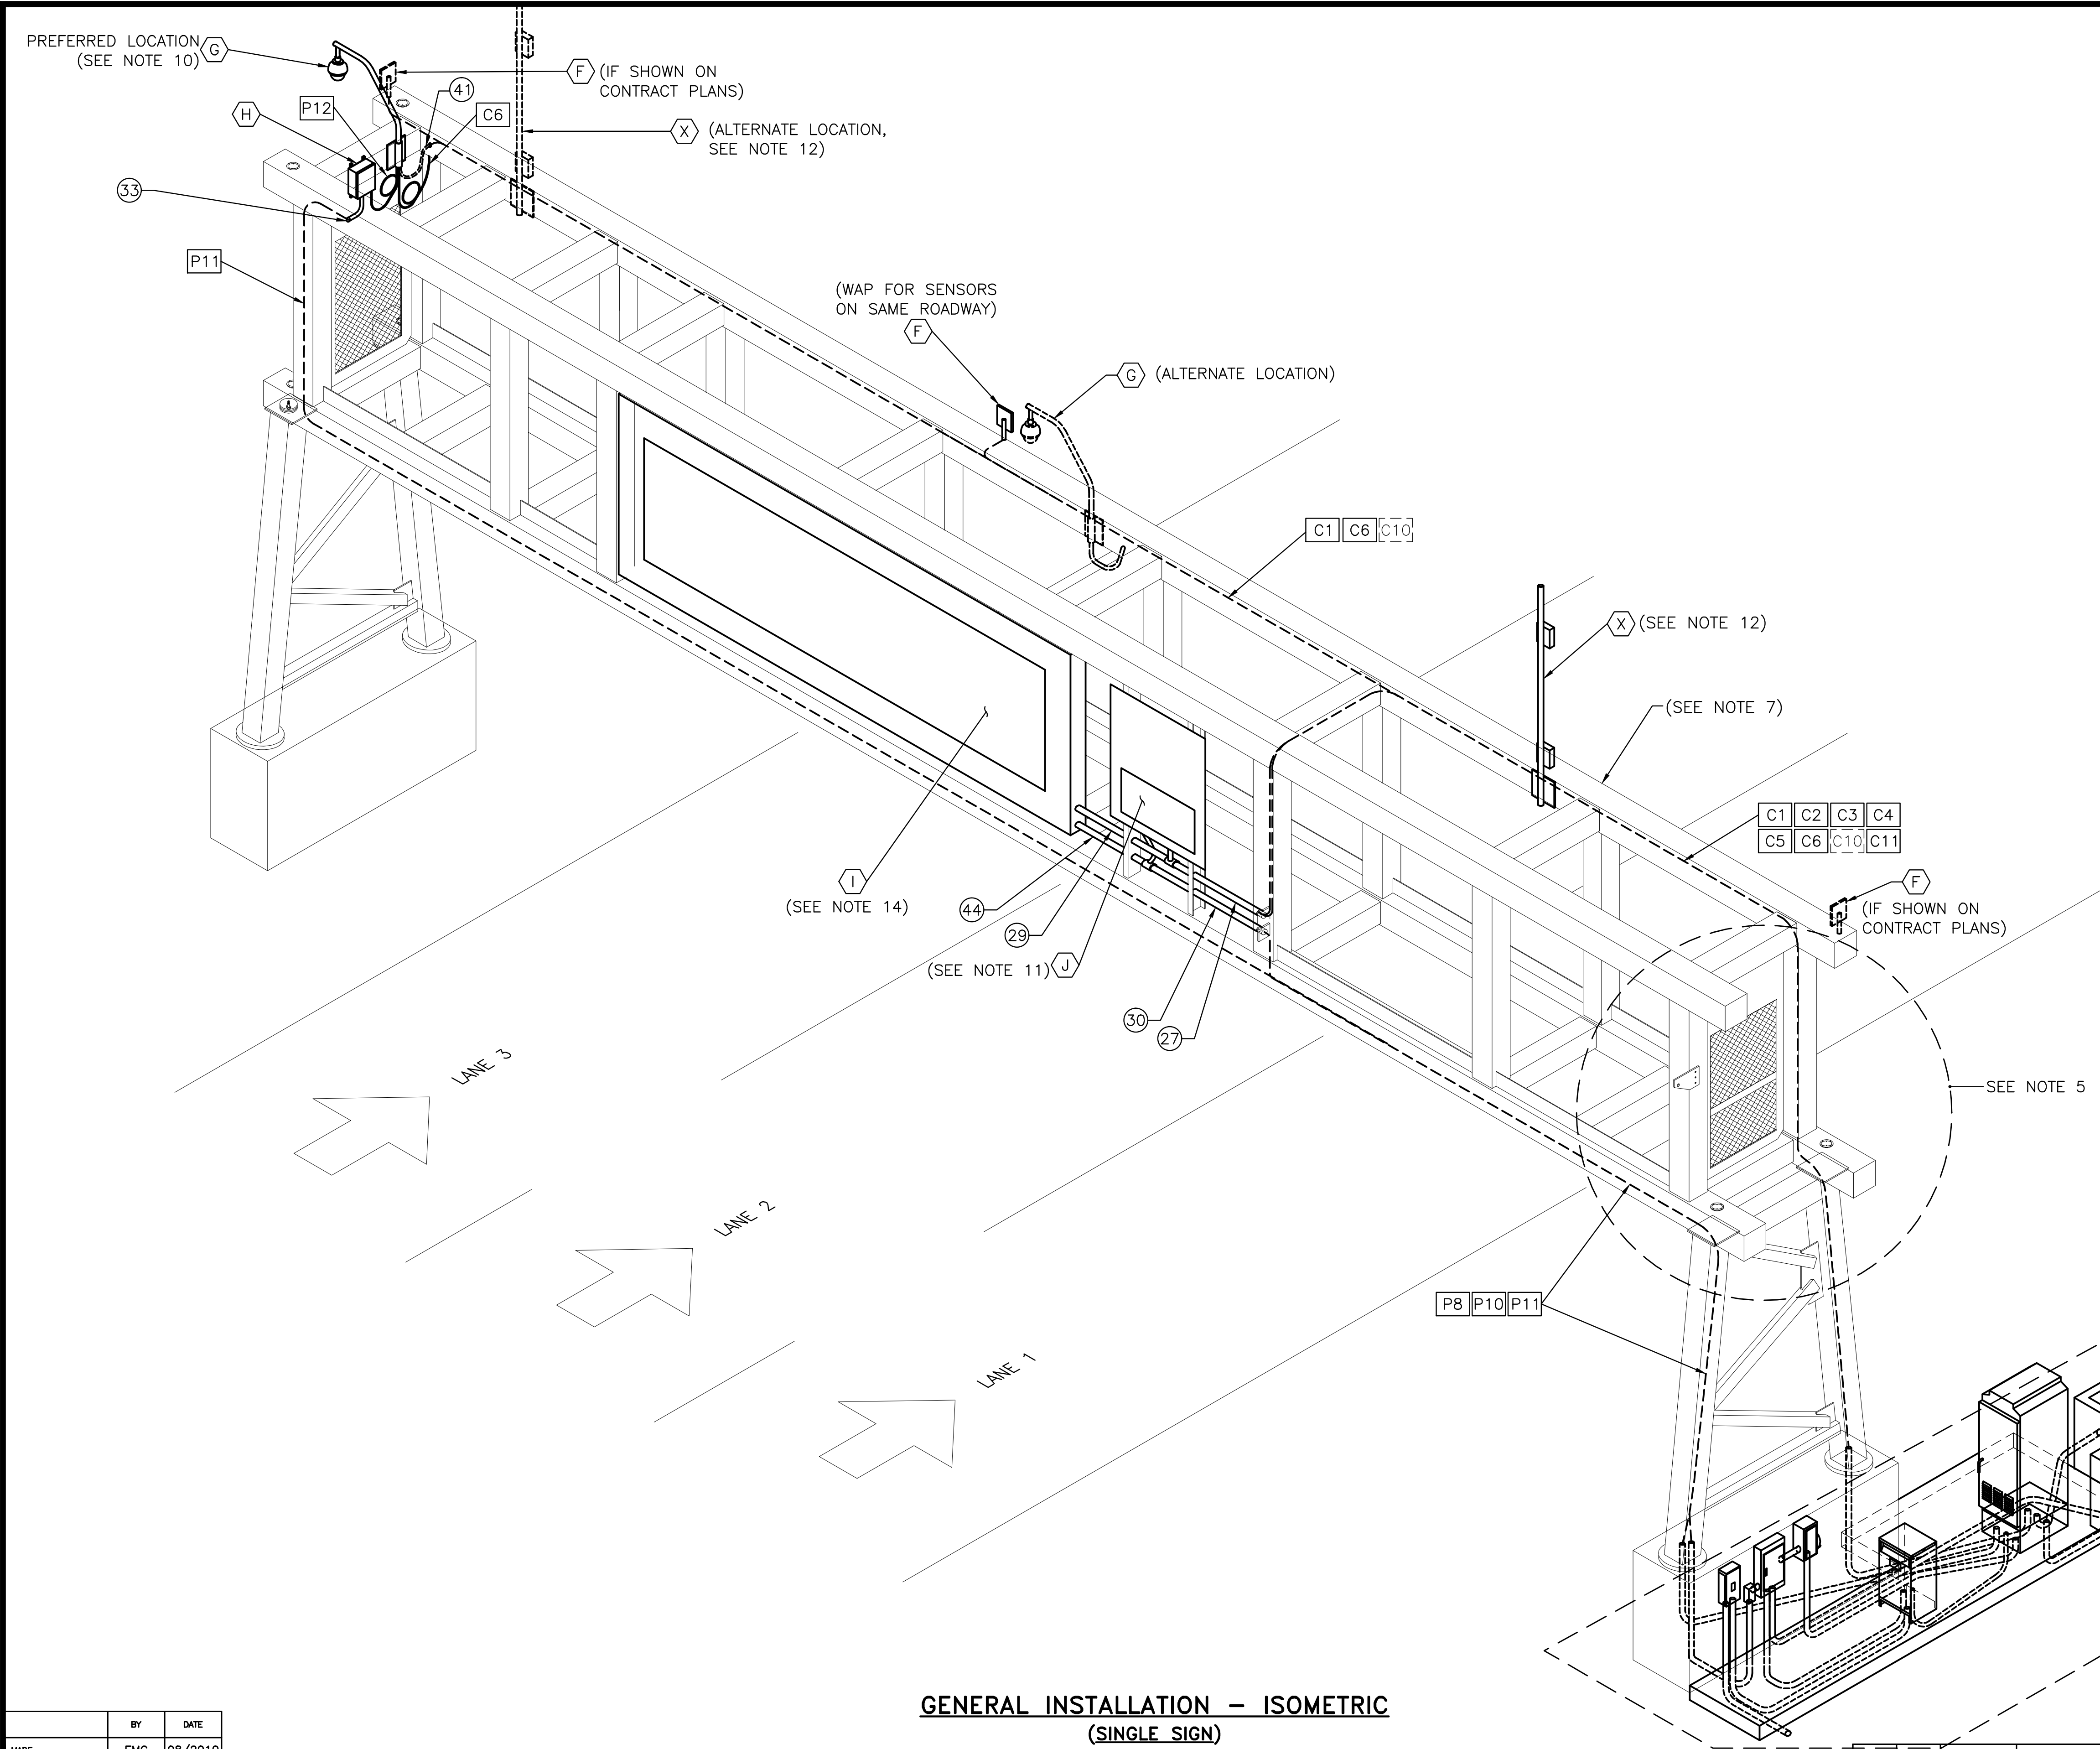

NOTES:

- FOR LEGEND, ABBREVIATIONS, EQUIPMENT, CABLE AND CONDUIT SCHEDULES, SEE STANDARD DRAWINGS ITS-01 AND ITS-02.
- SEE VM STANDARD DRAWINGS FOR INFORMATION ON THE VMS/VLS STRUCTURE.
- FOR INFORMATION ON THE WIDTH OF THE ROADWAY AND SHOULDERS SEE THE CONTRACT PLANS.
- SEE STANDARD DRAWING ITS-23 FOR INSTALLATION DETAILS.
- SIGN STRUCTURE PLATFORM NOT SHOWN FOR CLARITY. SEE VM STANDARD DRAWINGS.
- ITS EQUIPMENT PLATFORM TYPE 2 IS SHOWN ON THIS DRAWING, SEE STANDARD DRAWINGS ITS-10 AND ITS-11 FOR DETAILS. USE ITS EQUIPMENT PLATFORM TYPE 4 WHERE DIRECTED IN THE PLANS. FOR ITS EQUIPMENT PLATFORM TYPE 4 DETAILS SEE STANDARD DRAWINGS ITS-14 AND ITS-15.
- MINIMUM OF ONE SPARE PULL CORD SHALL BE INSTALLED INSIDE EACH VMS/VLS SIGN STRUCTURE DURING ERECTION TO FACILITATE THE INSTALLATION OF FUTURE CABLES. THE PULL CORDS SHALL SPAN ACROSS EACH SIGN STRUCTURE BETWEEN HAND HOLES ON EACH LEG OF THE END FRAME JUST ABOVE THE FOUNDATION.
- THIS DRAWING IS DIAGRAMMATIC IN NATURE AND NOT ALL DIMENSIONS, CONDUITS, OR THE LOCATION OF EQUIPMENT SHOWN ARE TO SCALE. REFER TO THE CONTRACT PLANS AND DETAILS ON THE FOLLOWING DRAWINGS FOR MORE INFORMATION ON THE DIMENSIONS OF EQUIPMENT AND THE LOCATION OF CONDUITS.
- THE SPAN LENGTH OF SIGN STRUCTURES SHALL BE AS SHOWN ON THE PLANS.
- INSTALL CCTV AND END NODE RADIO ANTENNA IN PREFERRED LOCATION UNLESS DIRECTED BY ENGINEER TO INSTALL IN ALTERNATE LOCATION.
- VLS TYPICALLY NOT INSTALLED AT GARDEN STATE PARKWAY SITES, UNLESS OTHERWISE DIRECTED ON CONTRACT PLANS OR BY THE ENGINEER. SEE STANDARD DRAWING ITS-4 AND VM-7 FOR FURTHER DETAILS.
- LOCATION OF END NODE RADIO ANTENNA SHALL BE AS DIRECTED BY THE AUTHORITY. SEE ITS-26 FOR DETAILS OF RADIO ANTENNA MOUNT.
- ALL ITS EQUIPMENT MOUNTED ON SIGN STRUCTURE SHALL BE INSTALLED WITHIN THE VICINITY OF A HAND HOLE. SEE VM STANDARD DRAWINGS FOR LOCATIONS OF HAND HOLES.
- THE CONTRACTOR SHALL FURNISH AND INSTALL A MINIMUM OF TWENTY FOUR (24) STAINLESS STEEL $\frac{1}{2}$ " ϕ BOLTS AND WASHERS PER VMS. THE COST OF ALL STAINLESS STEEL HARDWARE FOR ATTACHING VMS TO SIGN STRUCTURE SHALL BE INCIDENTAL TO THE INSTALLATION OF THE VMS AND NOT PAID FOR SEPERATELY. VMS SHALL BE SECURED USING METHOD AS SHOWN ON VM STANDARD DRAWINGS.
- WHERE ANALOG CAMERA IS SPECIFIED, CONTRACTOR SHALL INSTALL FLEXIBLE CONDUIT TO HOUSE THE COMMUNICATIONS CABLE.
- ACCESS LADDER IS NOT SHOWN FOR CLARITY. SEE VM STANDARD DRAWINGS FOR DETAILS.

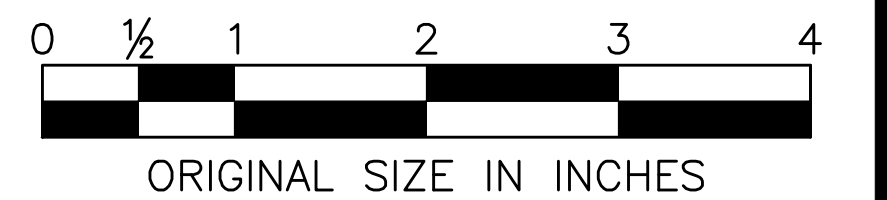

GENERAL INSTALLATION – ISOMETRIC

(SINGLE SIGN)

SCALE: $\frac{1}{4}$ " = 1'-0"

	BY	DATE
MADE	EMG	08/2010
TRACED	MDC	08/2010
CHECKED	EMG	08/2010
SUPERVISED	ALB	08/2010

	C	10/2013	CONFORMED DRAWING
APP.	NO.	DATE	REVISION

NEW JERSEY TURNPIKE AUTHORITY	
NEW JERSEY TURNPIKE	
ITSS SINGLE DETAILS – 1	
HNTB 9 ENTIN ROAD, SUITE 202, PARSIPPANY, NJ 07054 – COA# 24GA28000700	STANDARD DRAWING ITS-03
ANTHONY L. BARTELLO <i>Anthony L. Bartello</i> New Jersey Professional Engineer License No. GE 45842	